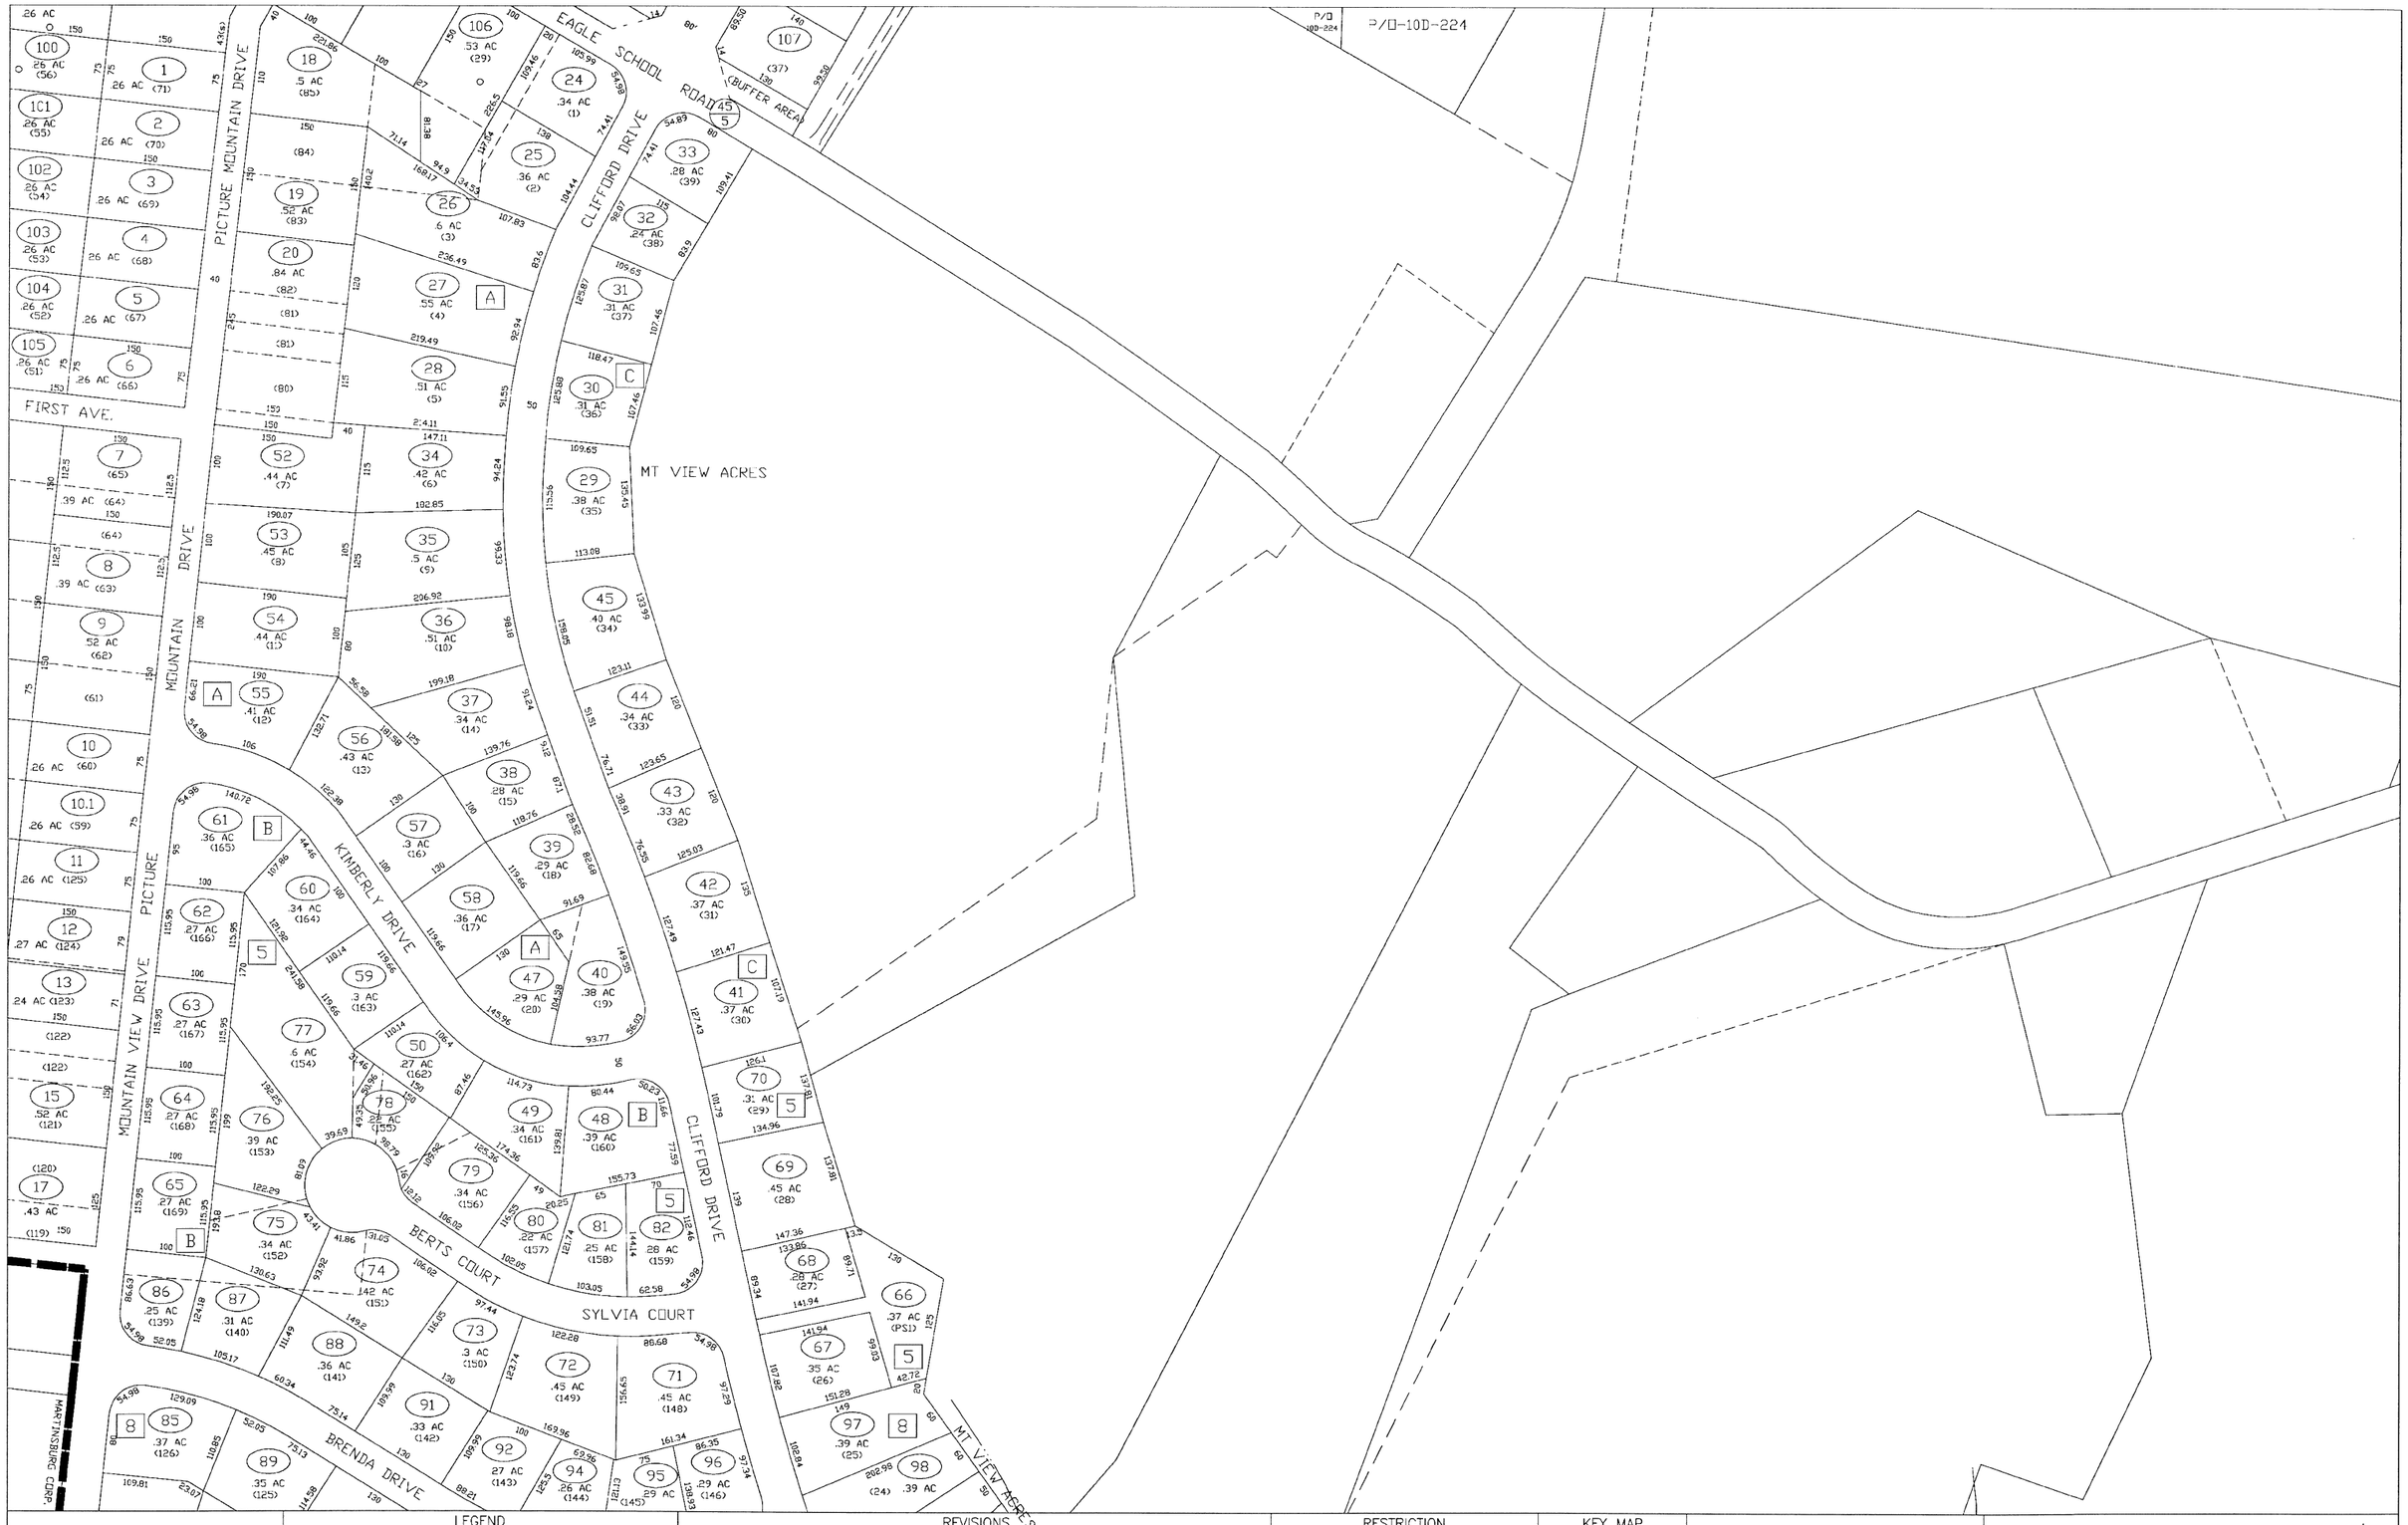

For Tax Purposes Only

Prepared by

SMART DATA STRATEGIES

sds-inc.com

FRANKLIN, TN

LEGEND

Property line		Corporation line	
ROW		District line	
Water property		County line	
Railroad ROW		State line	
Original lot line		Parcel or index number in circle	(26)
Road easement		Deed lot number (in parenthesis)	(15)

REVISIONS

1	CURRENT TO JULY 1, 2002	9	
2	CURRENT TO JULY 1, 2003	10	
3	CURRENT TO JULY 1, 2004	11	
4	CURRENT TO JULY 1, 2005	12	
5	CURRENT TO JULY 1, 2007	13	
6	CURRENT TO JULY 1, 2009	14	
7		15	
8		16	

RESTRICTION

All tax maps created under the provisions of reappraisal legislation are the property of the Berkeley County and the reproduction, copying, distribution or sale of such tax maps or any copies thereof without the written permission of the Berkeley County Assessor is prohibited by law.

KEY MAP

OP10C	OP10D	OP11A
OP10G	OP10H	OP11E
OP10L	OP10M	OP11J

COUNTY OF BERKELEY

WEST VIRGINIA

Office of Assessor

OP10H

Date, Aerial Photography:

Photo No:

Date,Map:

Scale: 1" = 100'

N