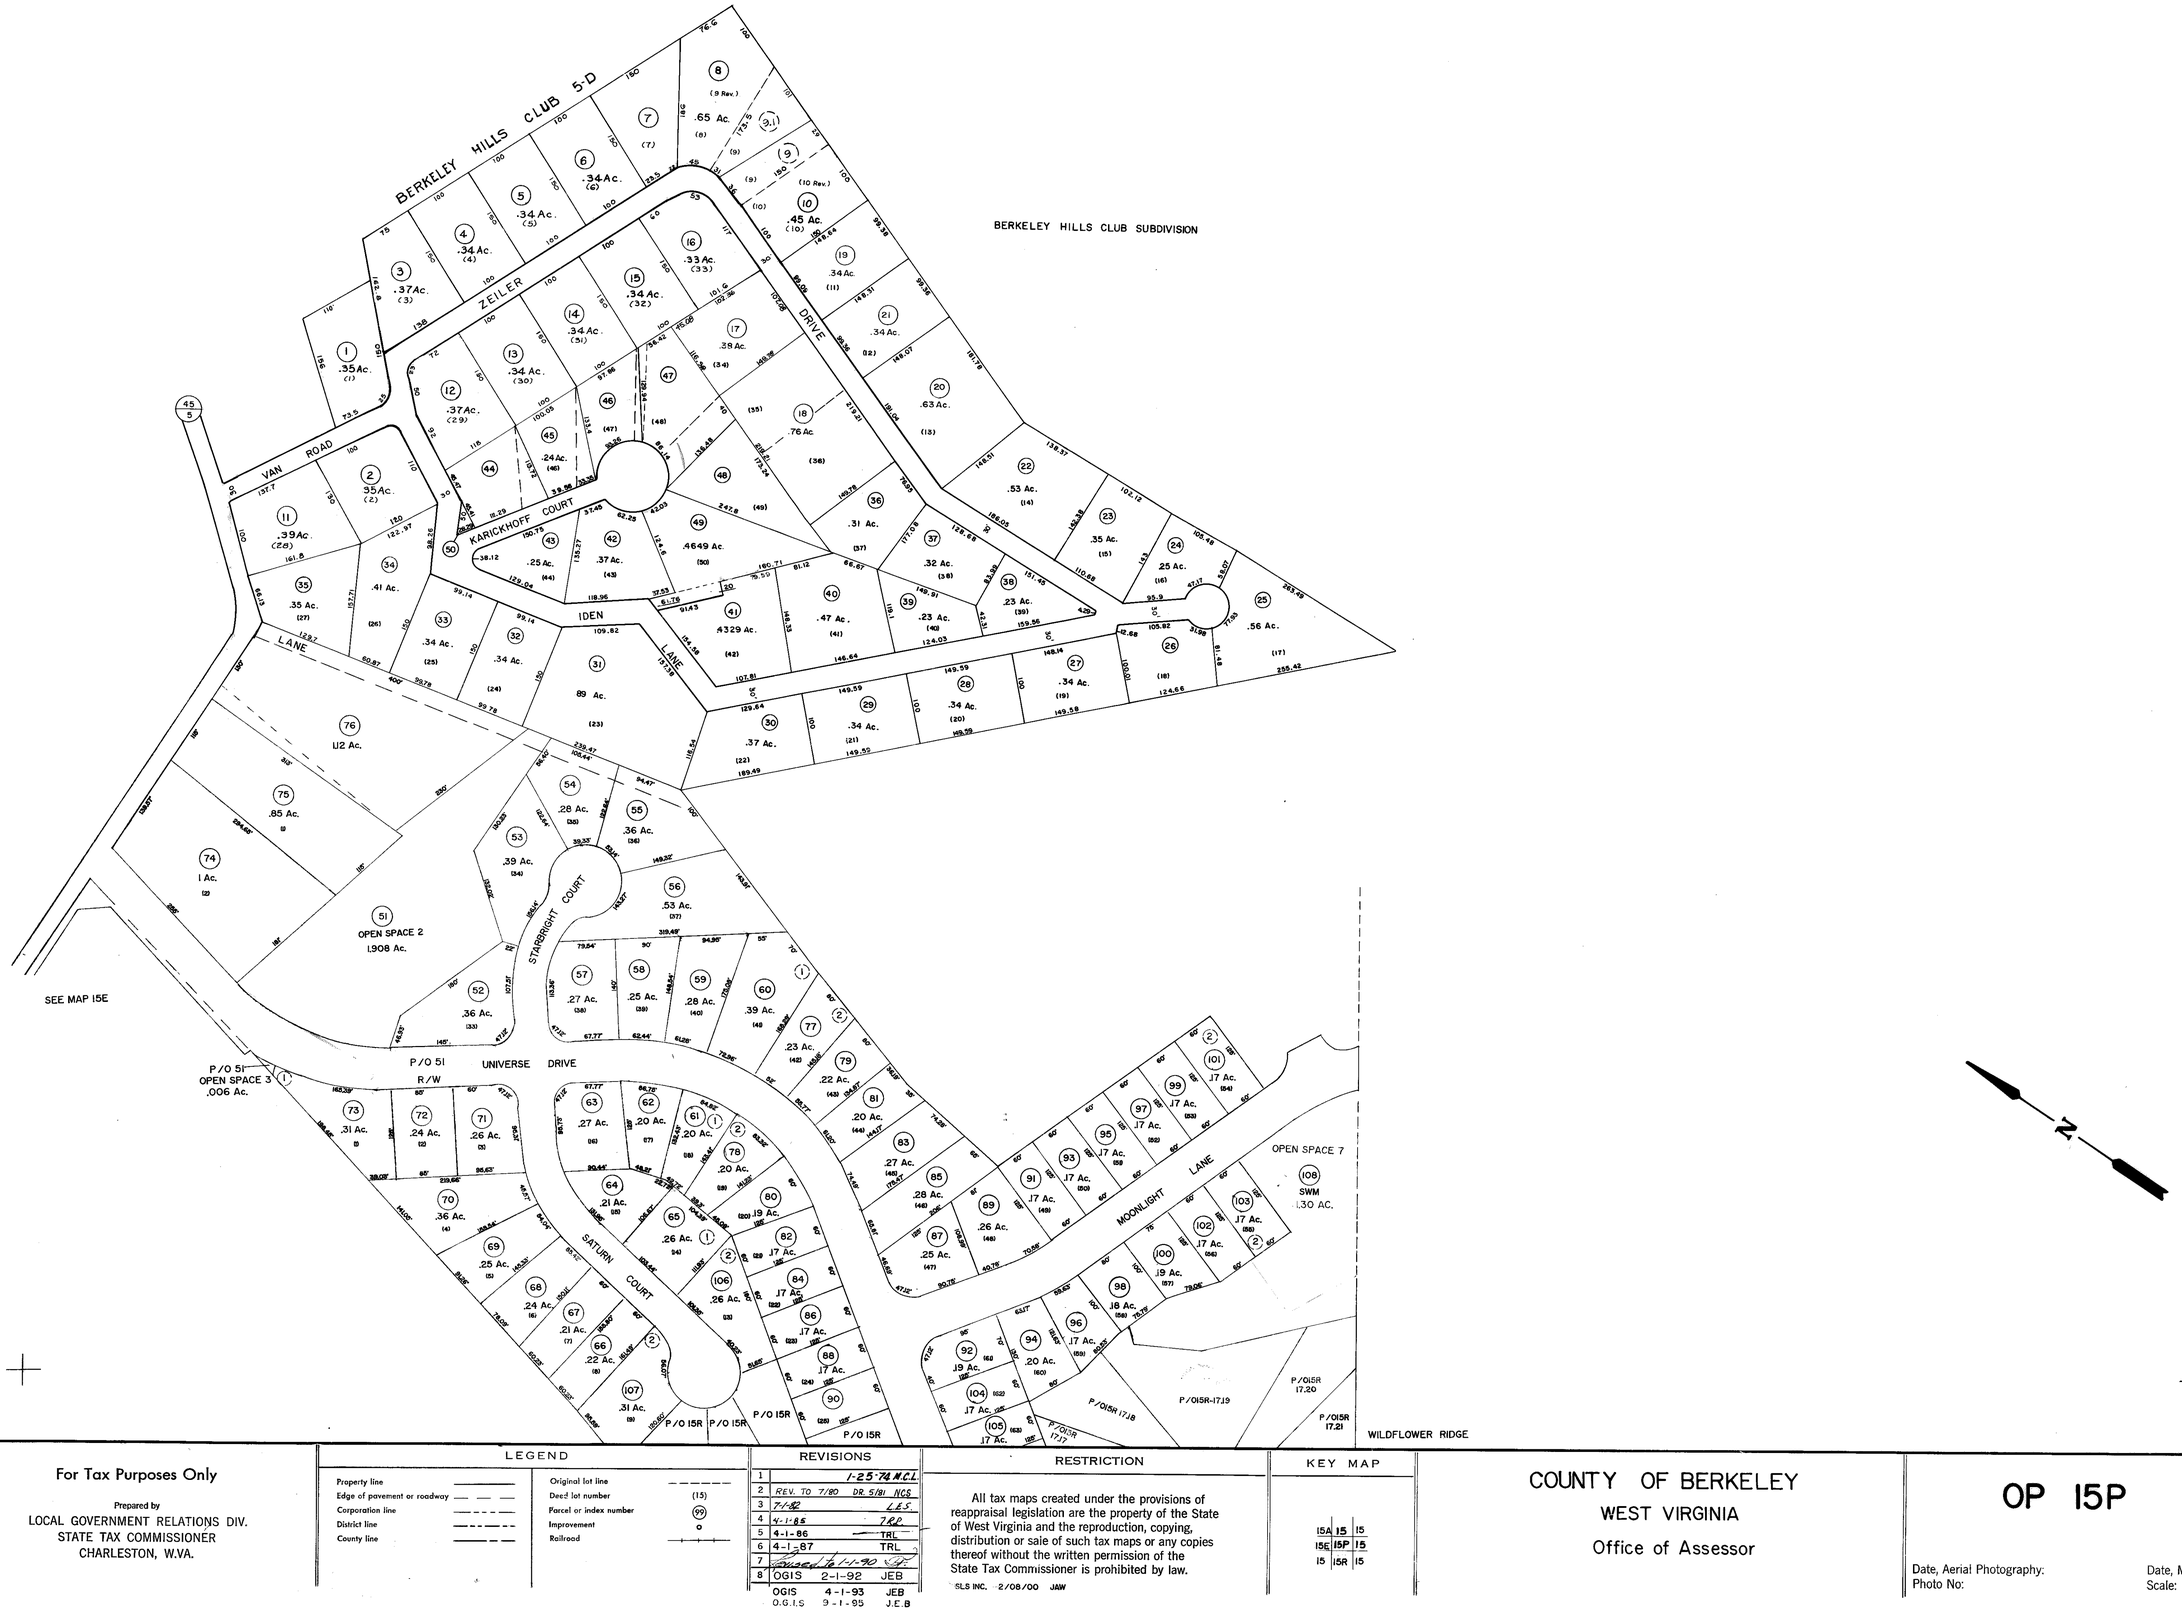

For Tax Purposes Only

Prepared by
LOCAL GOVERNMENT RELATIONS DIV.
STATE TAX COMMISSIONER
CHARLESTON, W.VA.

LEGEND

Property line		Original lot line	
Edge of pavement or roadway		Deed lot number	(15)
Corporation line		Parcel or index number	(99)
District line		Improvement	o
County line		Railroad	

REVISIONS

1		1-25-74 M.C.L.	
2	REV. TO 7/80	DR. 5/81	NCS
3	7-1-82		L.E.S.
4	4-1-85		T&D
5	4-1-86		TRL
6	4-1-87		TRL
7	Caused by 1-1-90 Up		
8	OGIS	2-1-92	JEB
	OGIS	4-1-93	JEB
	O.G.I.S	9-1-95	J.E.B

SLS INC. 10/6/98 DSW

RESTRICTION

All tax maps created under the provisions of reappraisal legislation are the property of the State of West Virginia and the reproduction, copying, distribution or sale of such tax maps or any copies thereof without the written permission of the State Tax Commissioner is prohibited by law.

SLS INC. 2/08/00 JAW

KEY MAP

15A	15	15
15E	15P	15
15	15R	15

COUNTY OF BERKELEY
WEST VIRGINIA
Office of Assessor

OP 15P

Date, Aerial Photography:
Photo No:

Date, Map: 6-19-73
Scale: 1" = 100'