12

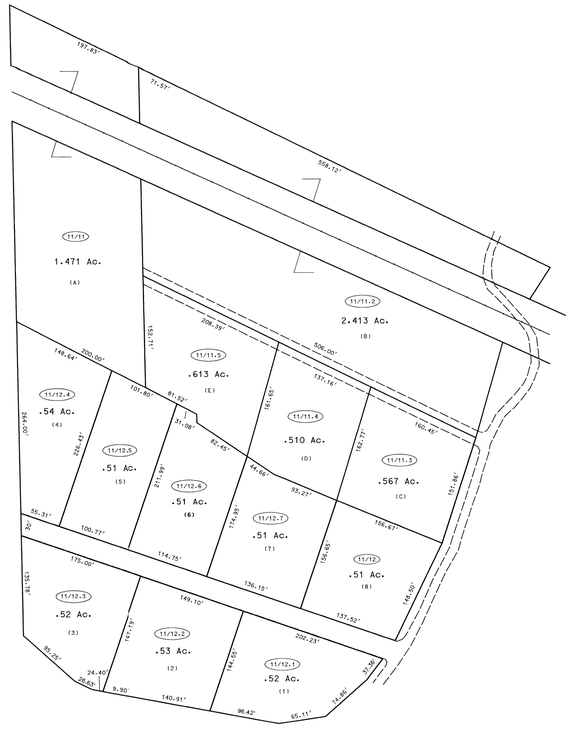

SCALE 1"=100'
INSET 2

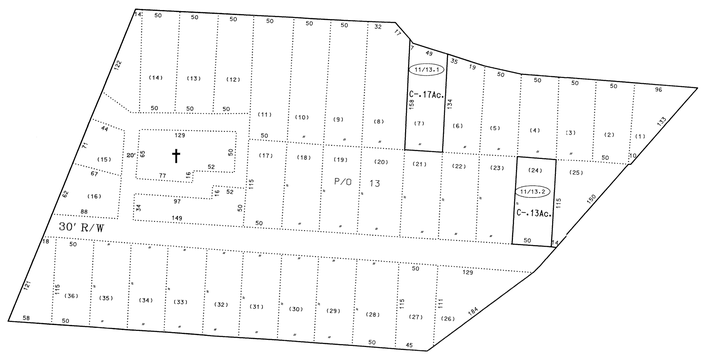

RAYMOND VANDELINDE S.D.
SCALE 1"=100'
INSET 1

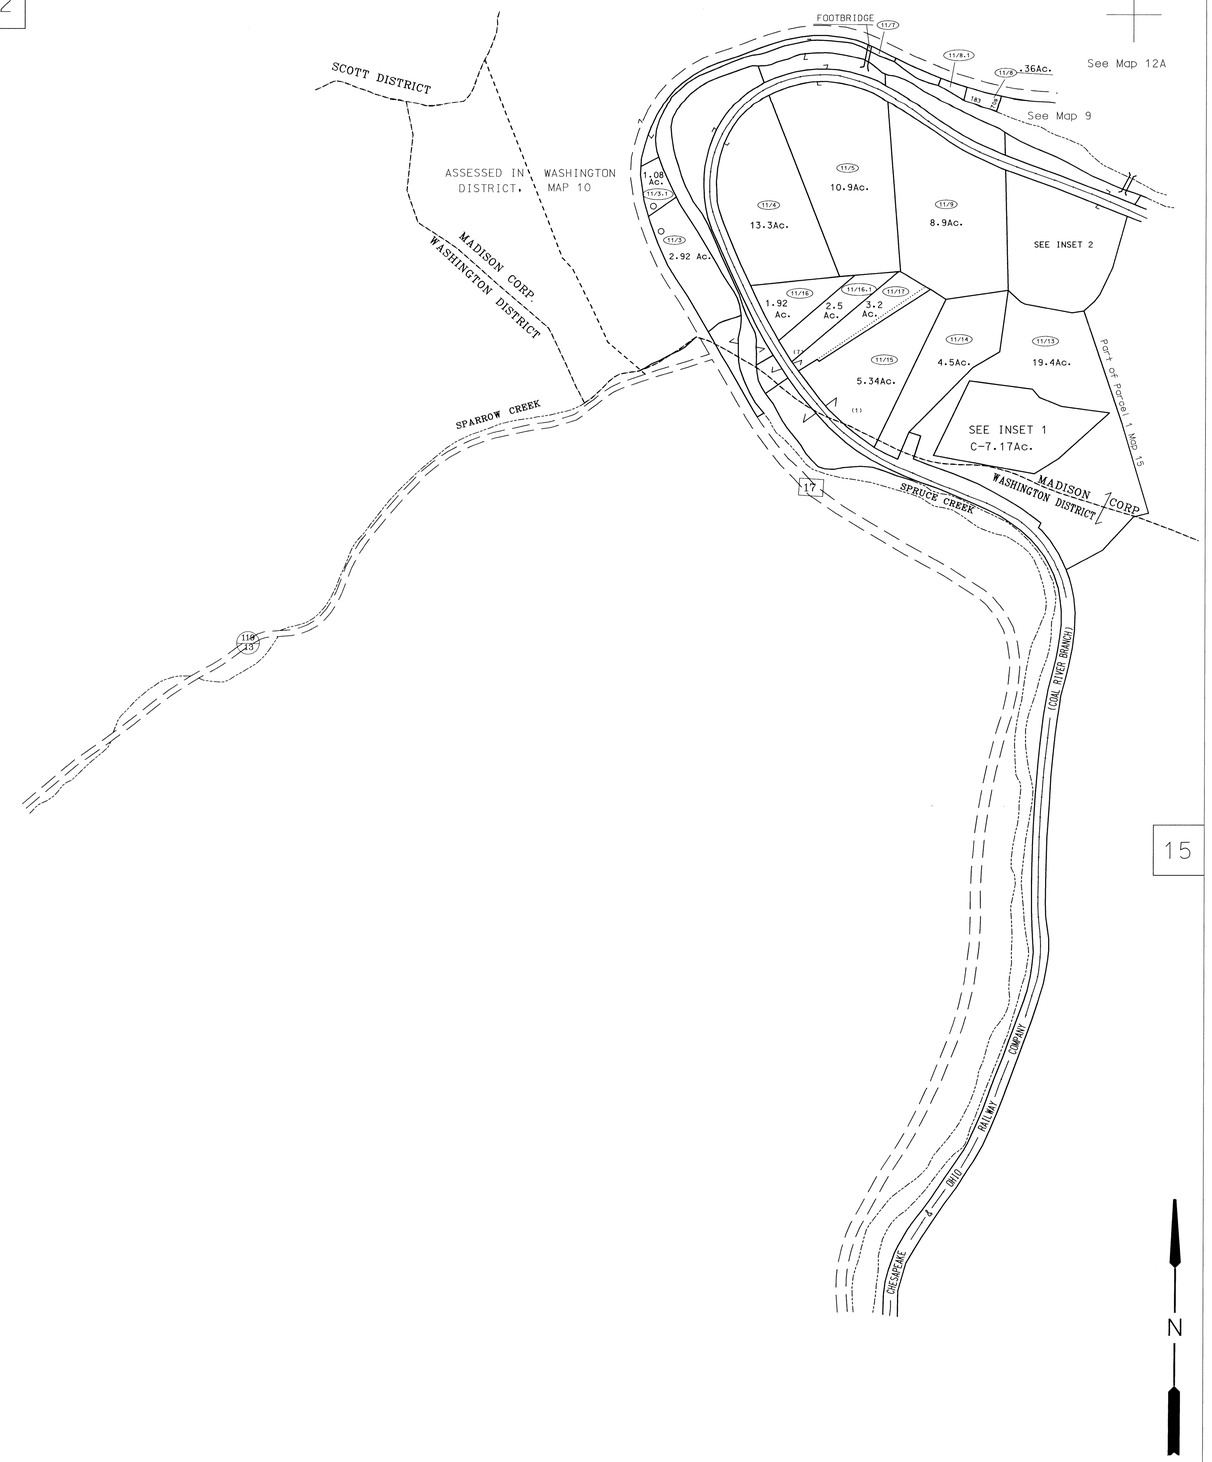

15

For Tax Purposes Only

Prepared by
McKenzie Engineering Corporation
402 Church Street
Summersville, WV 26651

LEGEND

Property line		Original lot line	
Edge of pavement or roadway		Deed lot number	(15)
Corporation line		Parcel or index number	(99)
District line		Improvement	o
County line		Railroad	

REVISIONS

1	
2	
3	
4	
5	
6	
7	
8	

RESTRICTION

All tax maps created under the provisions of reappraisal legislation are the property of the Assessor of Boone County, West Virginia and the reproduction, copying, modification, distribution or sale of such tax maps or any copies thereof without the written permission of the Boone County Assessor is prohibited by law

KEY MAP

BOONE COUNTY

STATE OF WEST VIRGINIA

Office of Assessor

MADISON CORP.

MAP NO: 11

Date, Aerial Photography: 4-25-62
Photo No: 22-514&515,23-494&495
22-513&514,23-495&496

Date, Map: 3-12-84
Scale: 1"= 400'