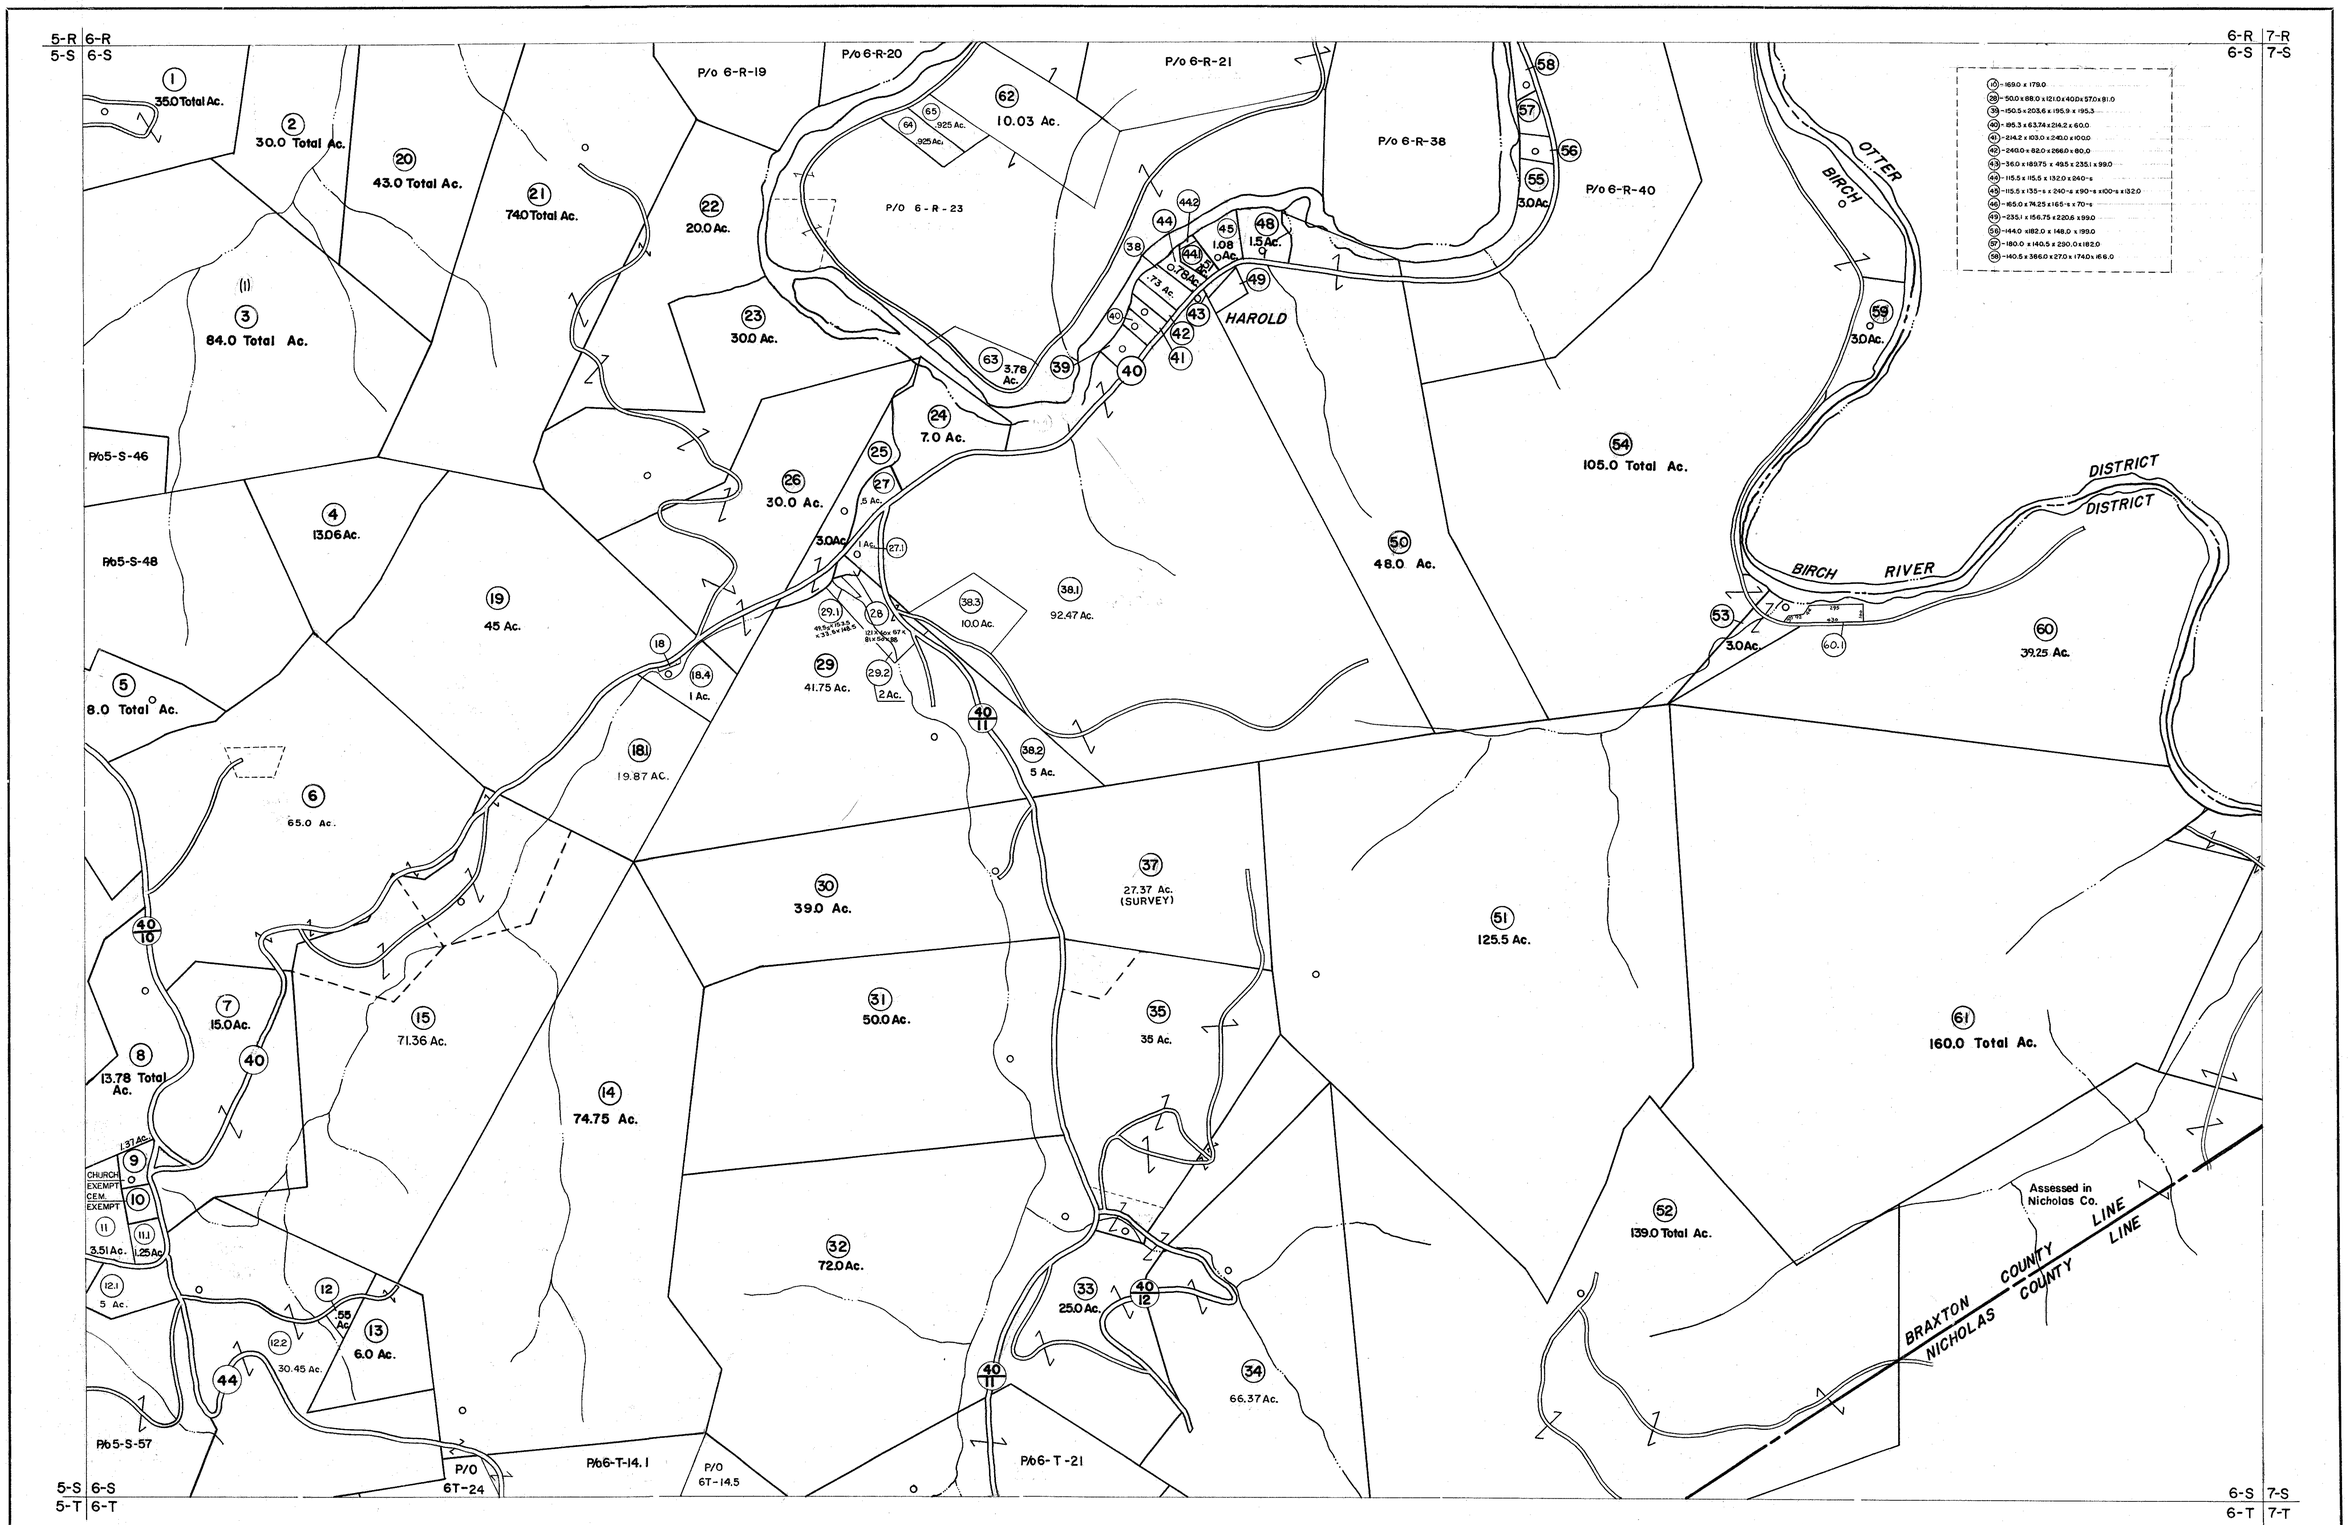

For Tax Purposes Only

Prepared by
VOGT, IVERS AND ASSOCIATES
ENGINEERS-ARCHITECTS
CHARLESTON, W.VA.
CINCINNATI, OHIO

NORTH

Property line	
Edge of pavement or roadway	
Corporation line	
District line	
County line	
Original lot line	
Deed lot number	(15)
Parcel or index number	(99)
Improvement	o
Railroad	

Revisions

1	PW			9	REV. TO 1-1-88	NCS	17	ESI 6/13/02	REK
2	Rev. to 7-80			10	OGIS 2/9/91	DSH	18	4/30/03	S&H
3	" " 7-1-83	C.B.G.		11	O.G.I.S 1-1-95	J.E.B	19	4/12/07	S&H
4	7/1/84	RLB		12	5-1-97	J.E.B	20	4/19/08	S&H
5	Revised to 7-1-85			13	4-15-98 J.E.B		21	3/16/14	S&H
6	Revised to 7-1-86			14	5-1-99 J.E.B		22	2/21/15	S&H
7	Revised to 7-1-87			15	ESI 5/30/01	REK	23		
8				16			24		

KEY MAP

5R	6R	7R
5S	6S	7S
5T	6T	7T

BRAXTON COUNTY

STATE OF WEST VIRGINIA

Office of Assessor

DISTRICT
BIRCH DISTRICT

SHEET NO: 6-S

Date, Aerial Photography: 4-22-60
Photo No: BR-14-166
Date, Map: 9-22-62
Scale: 1" = 400'