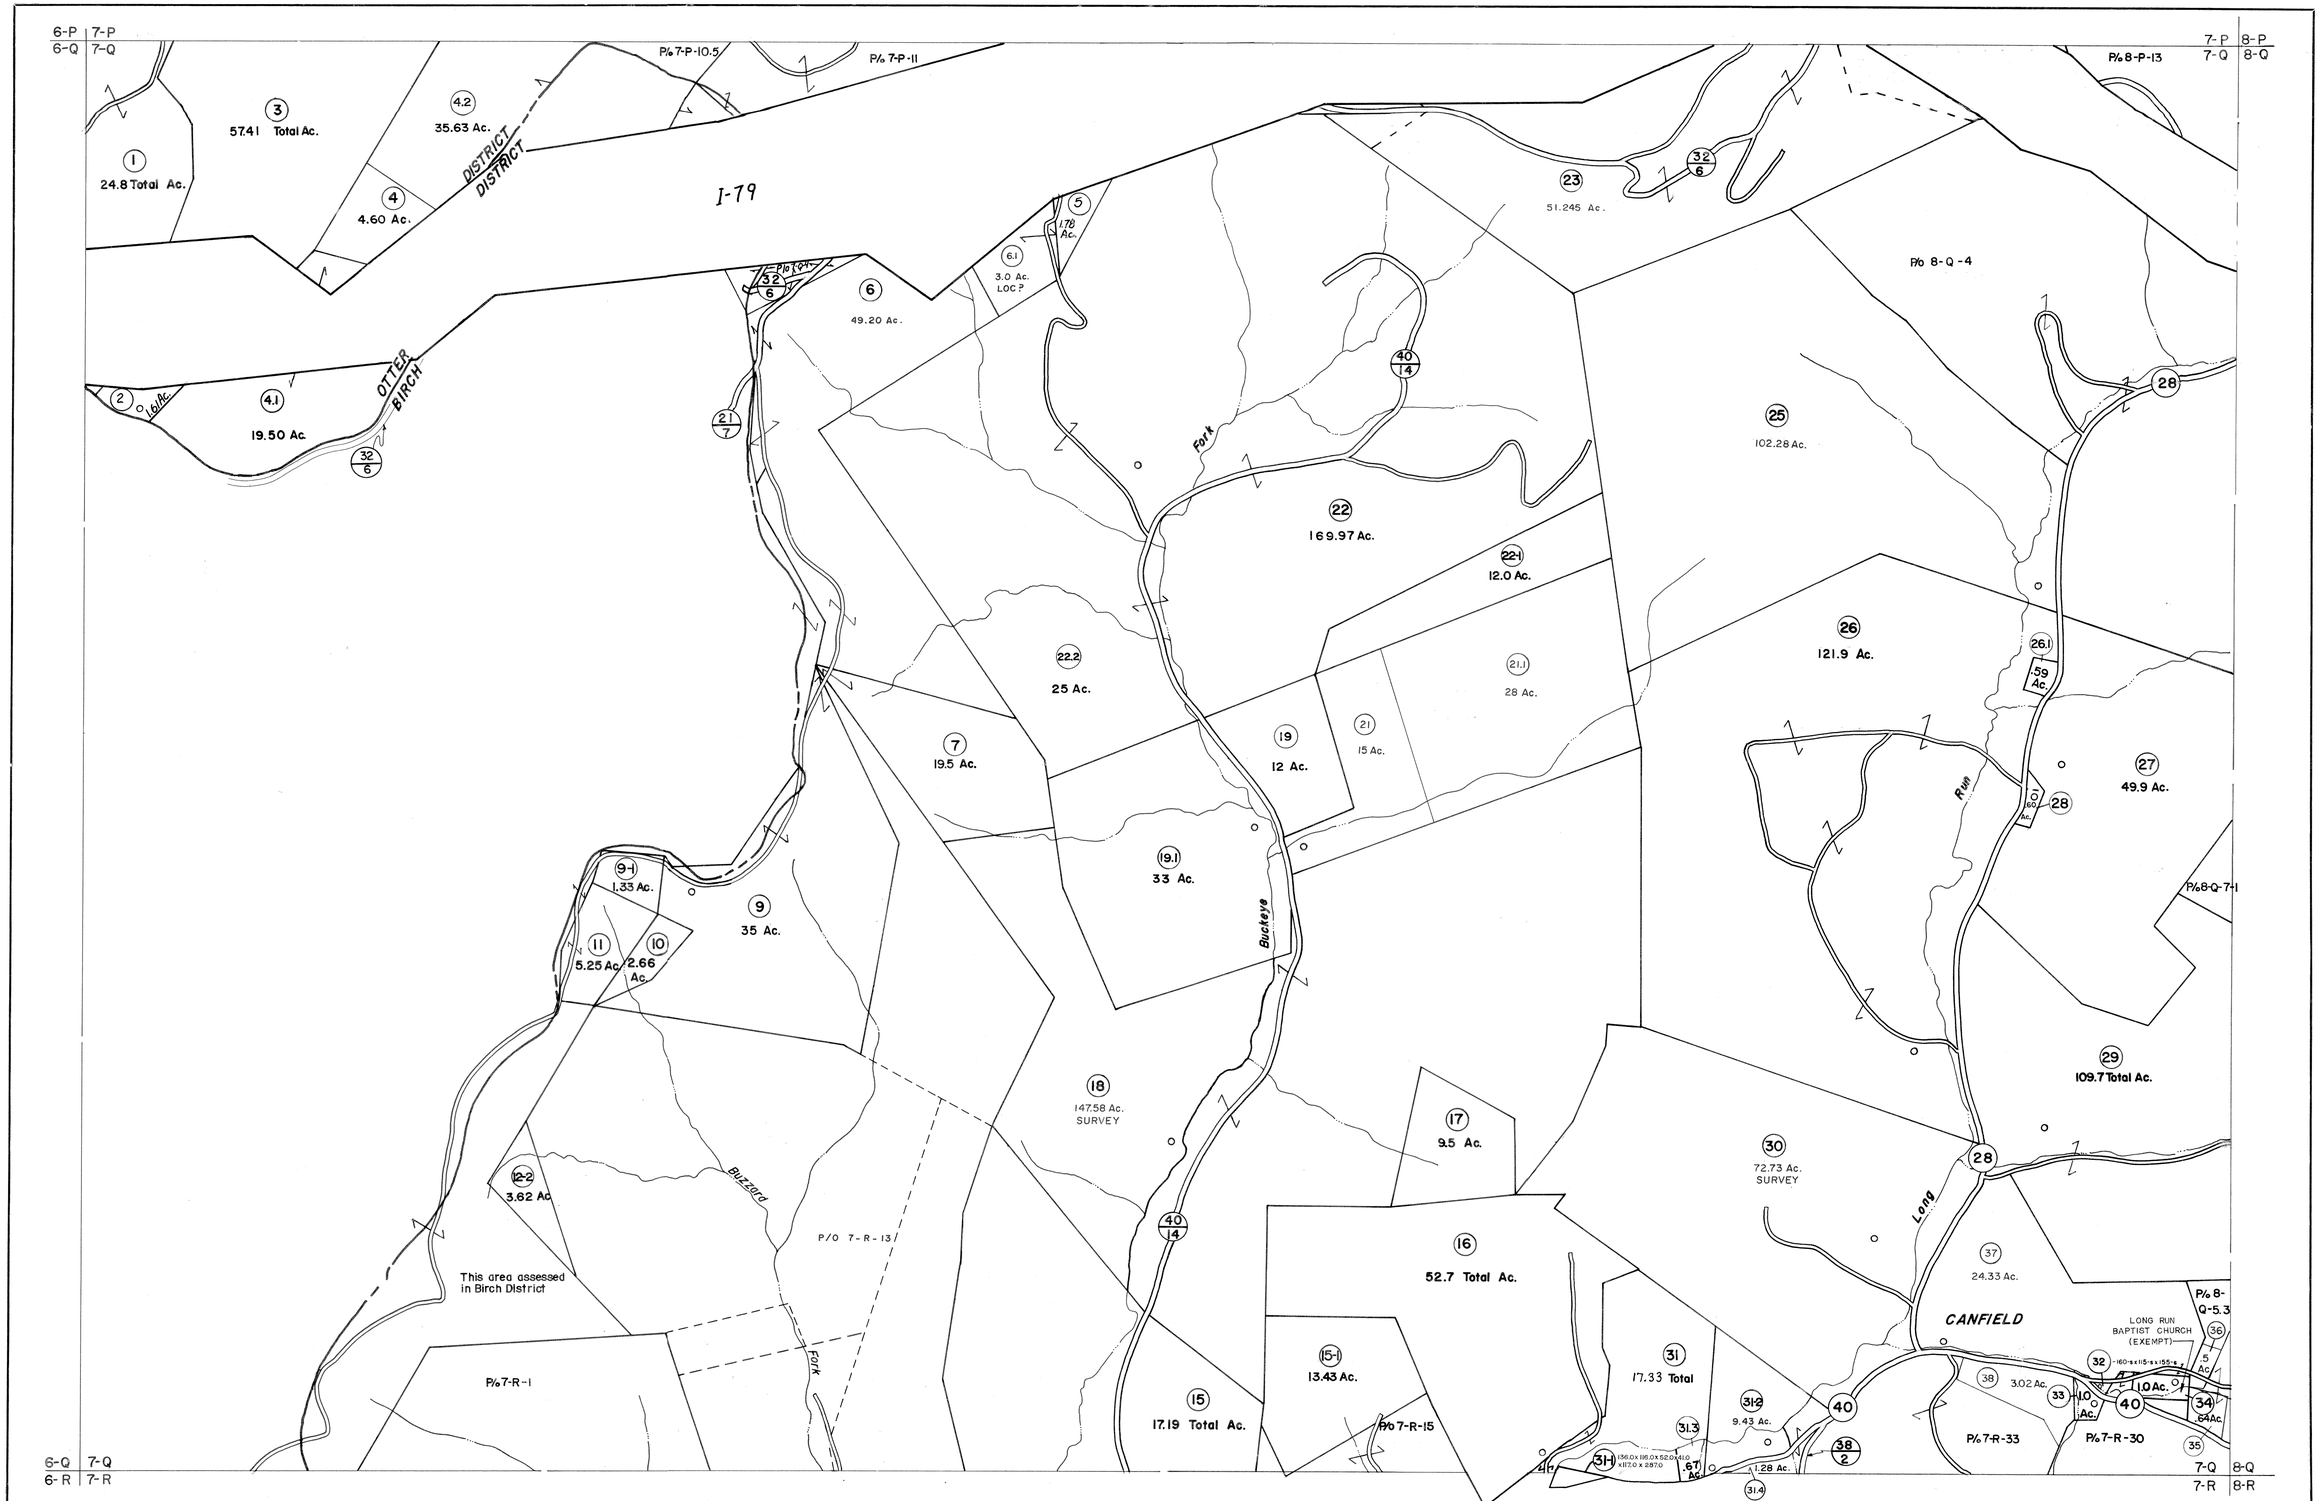

For Tax Purposes Only

Prepared by
VOGT, IVERS AND ASSOCIATES
ENGINEERS-ARCHITECTS
CHARLESTON, W.VA.
CINCINNATI, OHIO

Property line	
Edge of pavement or roadway	
Corporation line	
District line	
County line	
Original lot line	
Deed lot number	(15)
Parcel or index number	(99)
Improvement	
Railroad	

Revisions

1	PARCELS 4-1, 9-1, 12-1, 15-1, 18-1, 20-1	9	Revised to 7-1-86	17	5-1-99 J.E.B
2	20-2, 22-1, 23-1, 23-2, 31-1 ADDED	10	Revised to 7-1-87	18	ESI 6/12/02 REK
3	5-24-63	11	OGIS 2/10/91 DSH	19	4/5/04 S&H
4	PARCELS 12-2, 31-2 ADDED 5-27-63	12	O.G.I.S. 1-1-95 J.E.B	20	5/7/05 S&H
5	2-13-73 Jack Reeves	13	OGIS 4/25/95 SAJ	21	4/9/06 S&H
6	Revised to 7-1-80	14	O.G.I.S 6-1-96 J.E.B	22	
7	" " 7-1-83 OBG	15	5-1-97 J.E.B	23	
8	7/1/84 RLB	16	4-15-98 J.E.B	24	

KEY MAP

6P	7P	8P
6Q	7Q	8Q
6R	7R	8R

BRAXTON COUNTY

STATE OF WEST VIRGINIA

Office of Assessor

DISTRICT

OTTER DISTRICT

SHEET NO: 7-Q

Date, Aerial Photography: 4-22-60
Photo No: BR-14-161

Date, Map: 9-4-62
Scale: 1" = 400'