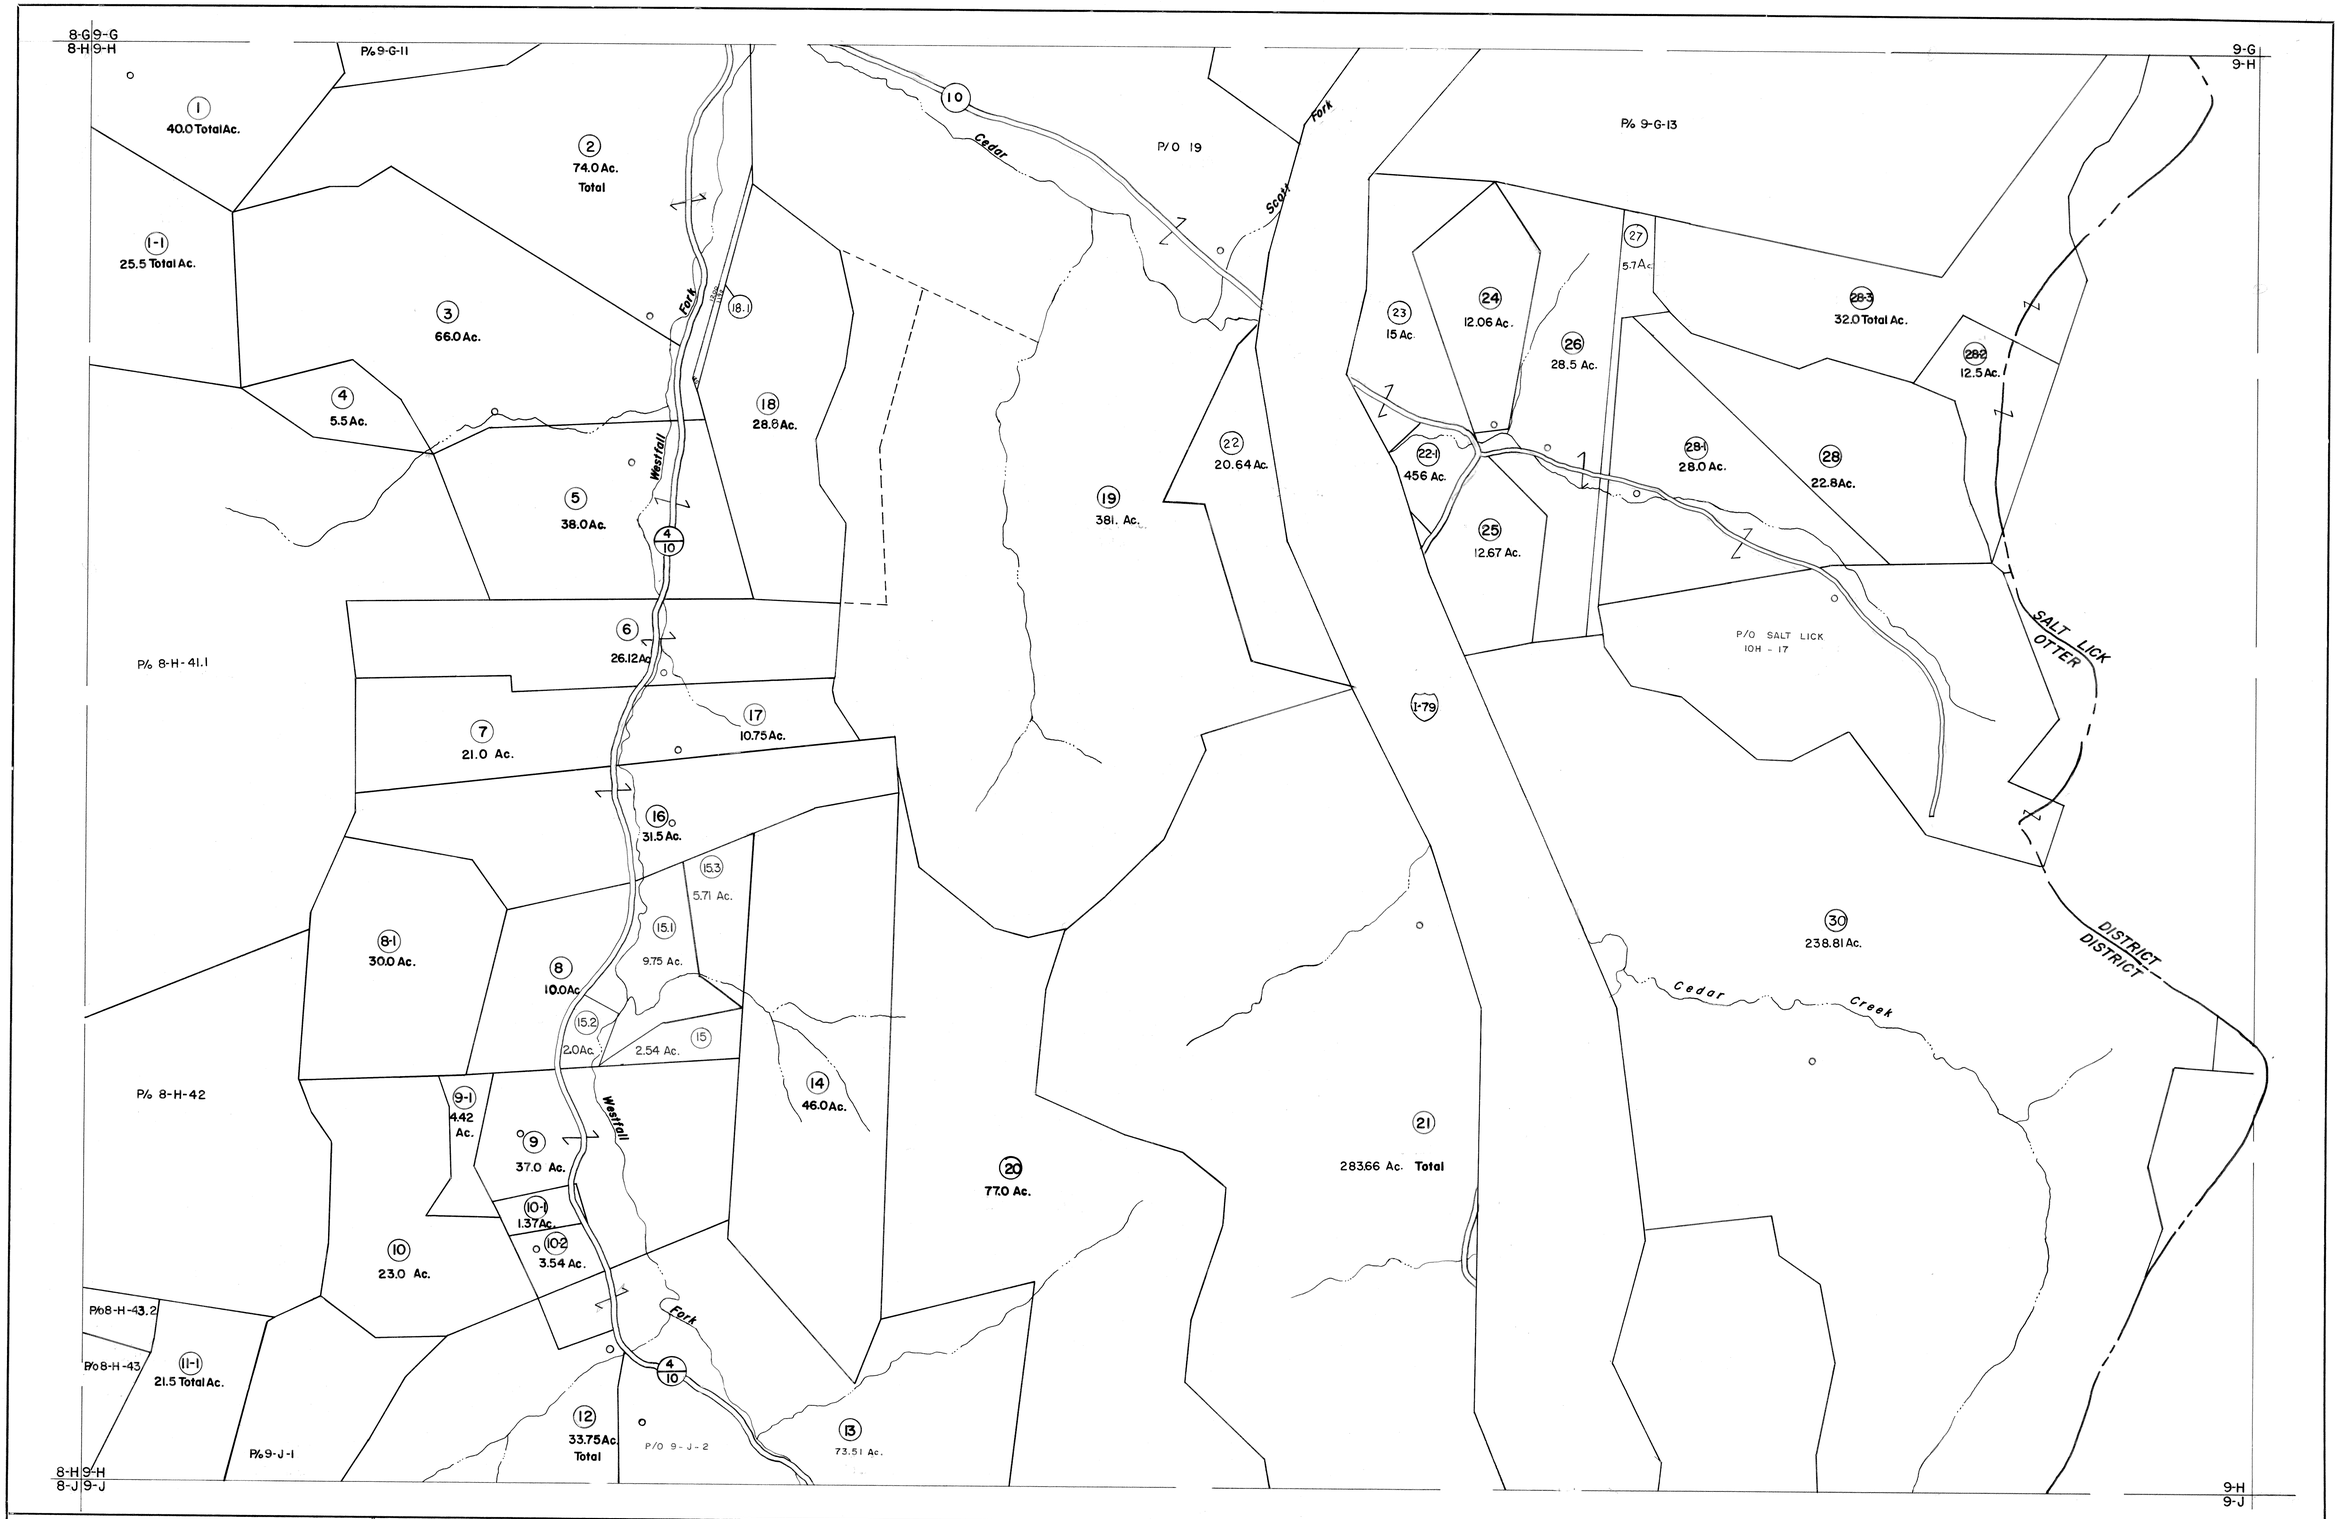

For Tax Purposes Only

Prepared by
VOGT, IVERS AND ASSOCIATES
ENGINEERS-ARCHITECTS
CHARLESTON, W.VA.
CINCINNATI, OHIO

Property line	
Edge of pavement or roadway	
Corporation line	
District line	
County line	
Original lot line	
Deed lot number	(15)
Parcel or index number	(99)
Improvement	
Railroad	

1	PW		9		5-1-97	J.E.B	17
2	Revised to 7-1-80	DF	10	ESI	4-27-00	REK	18
3	" " 7-1-83	CBF	11	ESI	6/12/02	REK	19
4	7/1/84	RLB	12				20
5	Revised to 7-1-86	DF	13				21
6	Revised to 7-1-87	DF	14				22
7	OGIS 2/11/91	DSH	15				23
8	O.G.I.S 6-1-96	J.E.B	16				24

Revisions

KEY MAP

8G	9G
8H	9H
8J	9J

BRAXTON COUNTY

STATE OF WEST VIRGINIA

Office of Assessor

DISTRICT
OTTER DISTRICT

SHEET NO: 9-H

Date, Aerial Photography: 4-22-60
Photo No: BR-14-117
Date, Map: 5-15-62
Scale: 1" = 400'