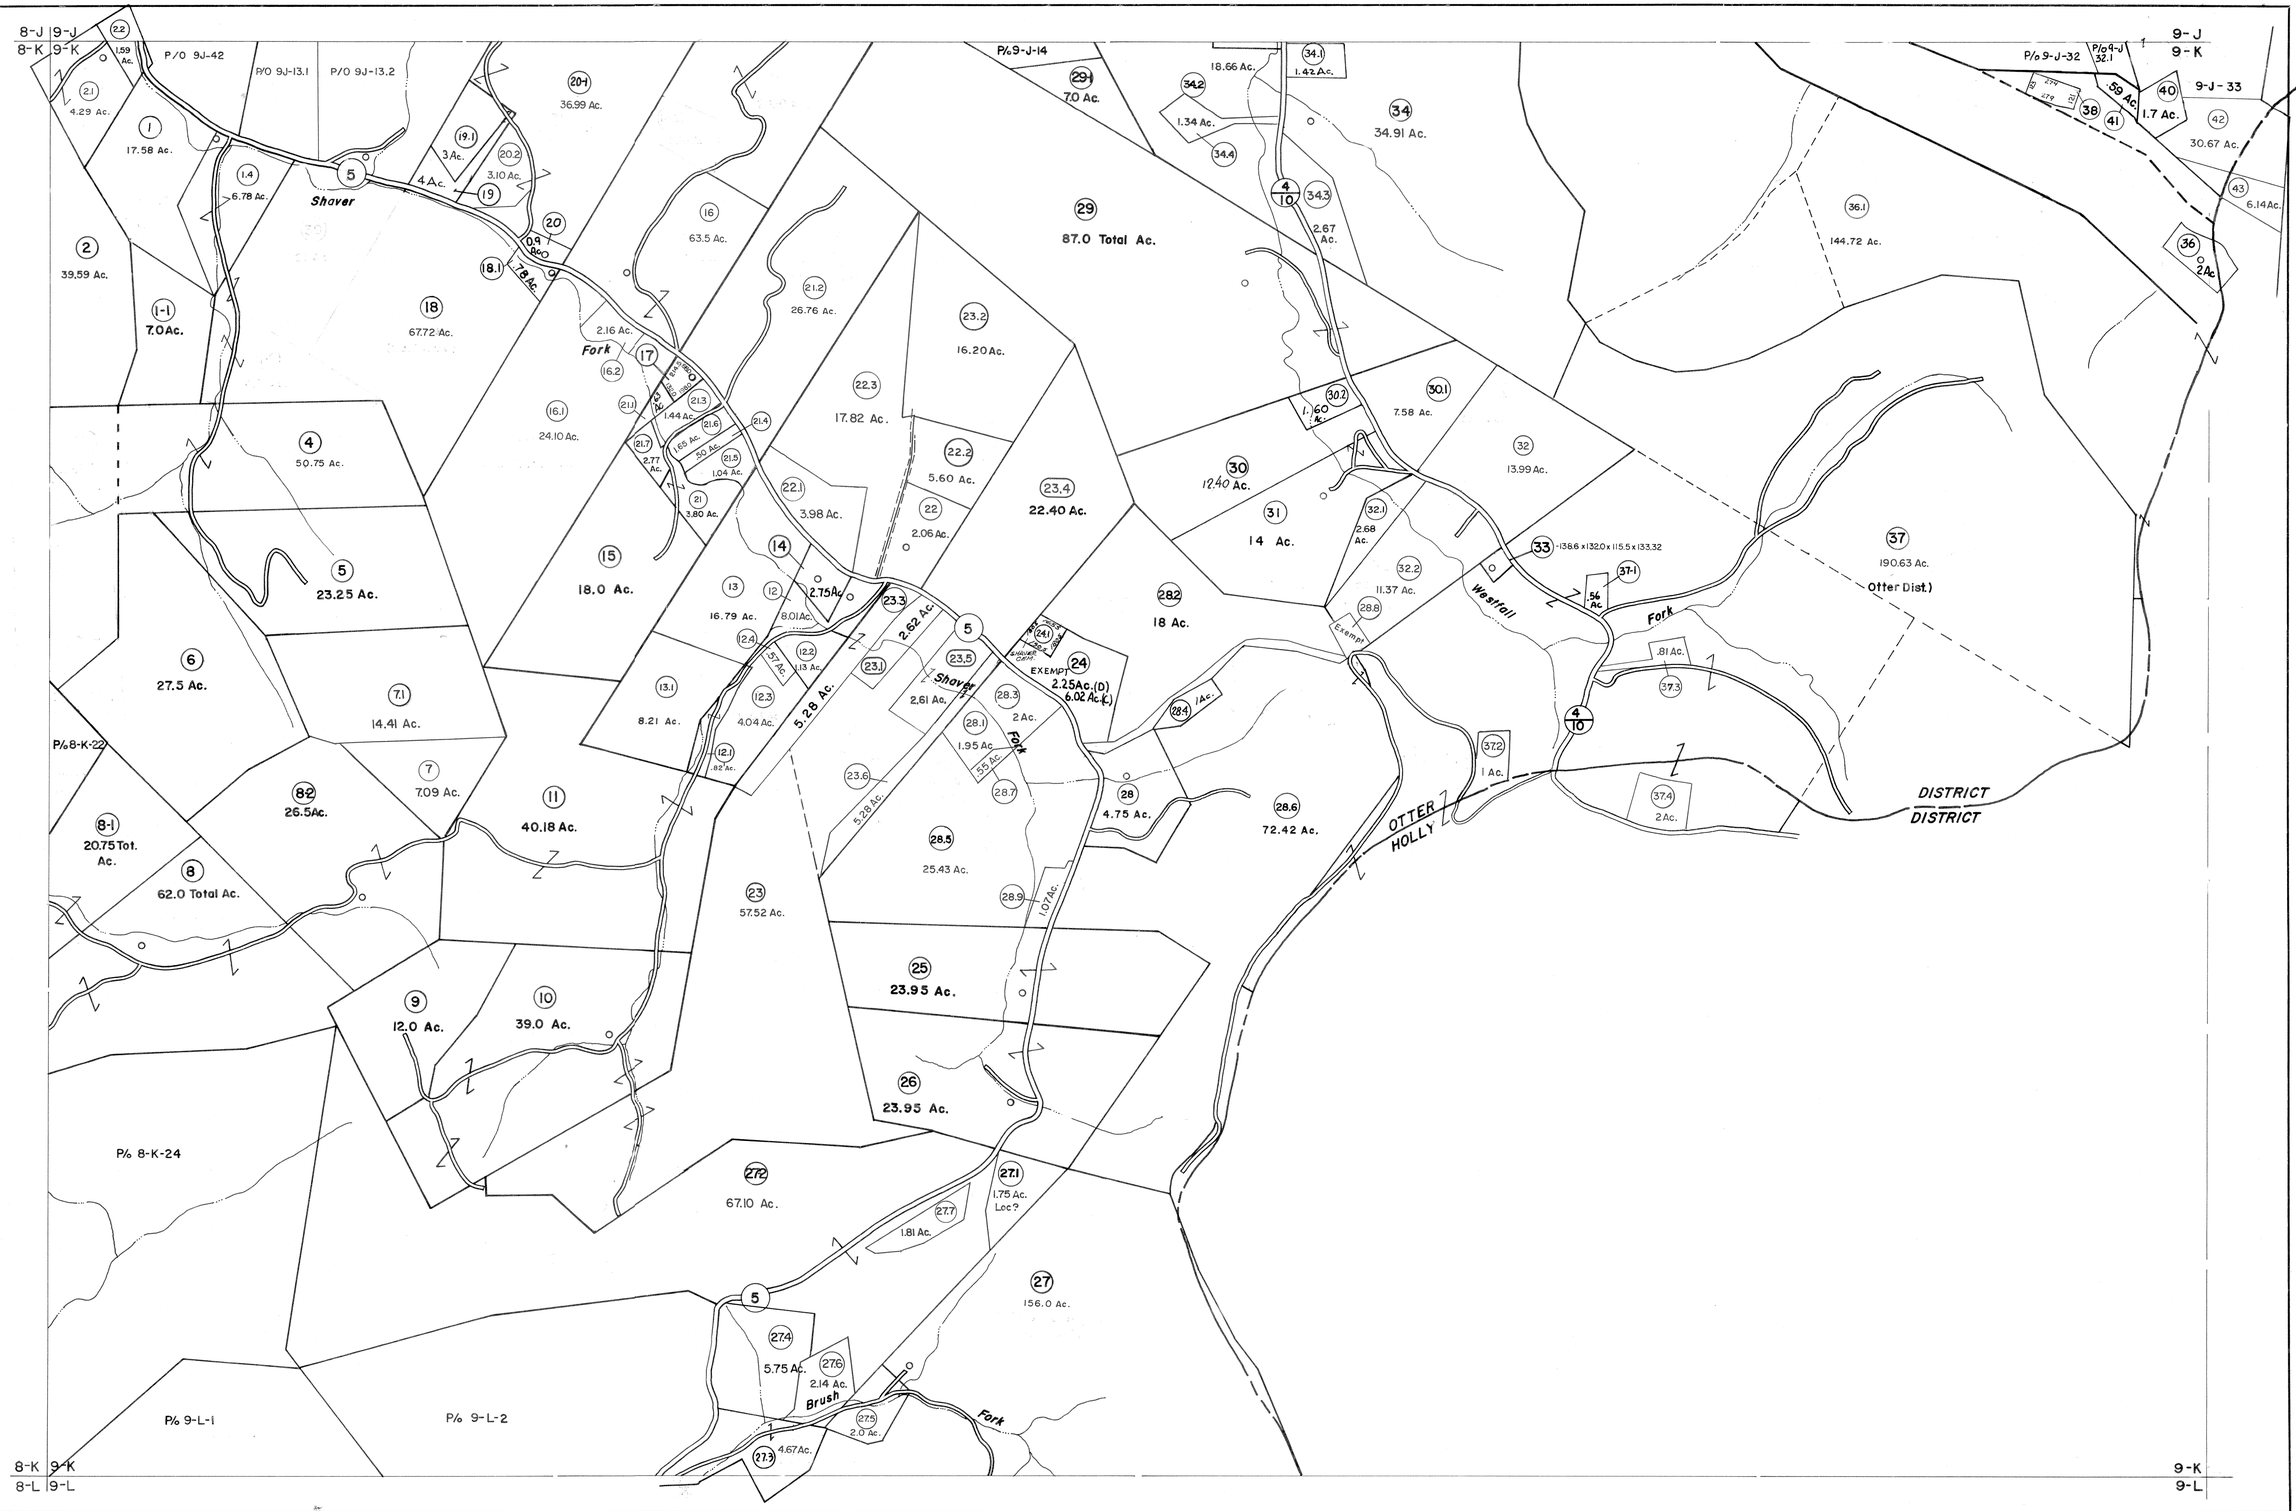

For Tax Purposes Only

Prepared by

VOGT, IVERS AND ASSOCIATES
ENGINEERS-ARCHITECTS
CHARLESTON, W.VA.
CINCINNATI, OHIO

NORTH

Property line	Original lot line
Edge of pavement or roadway	Deed lot number (15)
Corporation line	Parcel or index number (99)
District line	Improvement
County line	Railroad

Revisions

1	PARCELS 1-1,1-2,2-1,2-2,8-1,8-2,	9	Revised to 7-1-86 DSH	17	4 - 15 - 98 J.E.B
2	16-1,23-1,27-1,27-2,29-1,35-1,	10	Revised to 7-1-87 DSH	18	5 - 1 - 99 J.E.B
3	ADDED 6-7-63	11	OGIS 2/11/91 DSH	19	ESI 4-27-00 REK
4	2-20-73 Jack Reeves	12	EXCALIBUR GRAPHICS 5/93	20	ESI 5/30/01 REK
5	P.W.	13	O.G.I.S 1-1-95 J.E.B	21	ESI 6/12/02 REK
6	Revised to 7-1-80 DSH	14	OGIS 4/20/95 SAJ	22	5/4/2003 S&H
7	" " 7-1-83 CBG	15	O.G.I.S 6-1-96 J.E.B	23	5/4/04 S&H
8	7/1/84 RLB	16	5-1-97 J.E.B	24	5/3/05 S&H

4/9/06 S&H
4/16/07 S&H

KEY MAP

8J	9J
8K	9K
8L	9L

BRAXTON COUNTY

STATE OF WEST VIRGINIA

Office of Assessor

DISTRICT
OTTER DISTRICT

SHEET NO: 9-K

Date, Aerial Photography: 4-22-60
Photo No: BR-14-119

Date, Map: 6-7-62
Scale: 1" = 400'