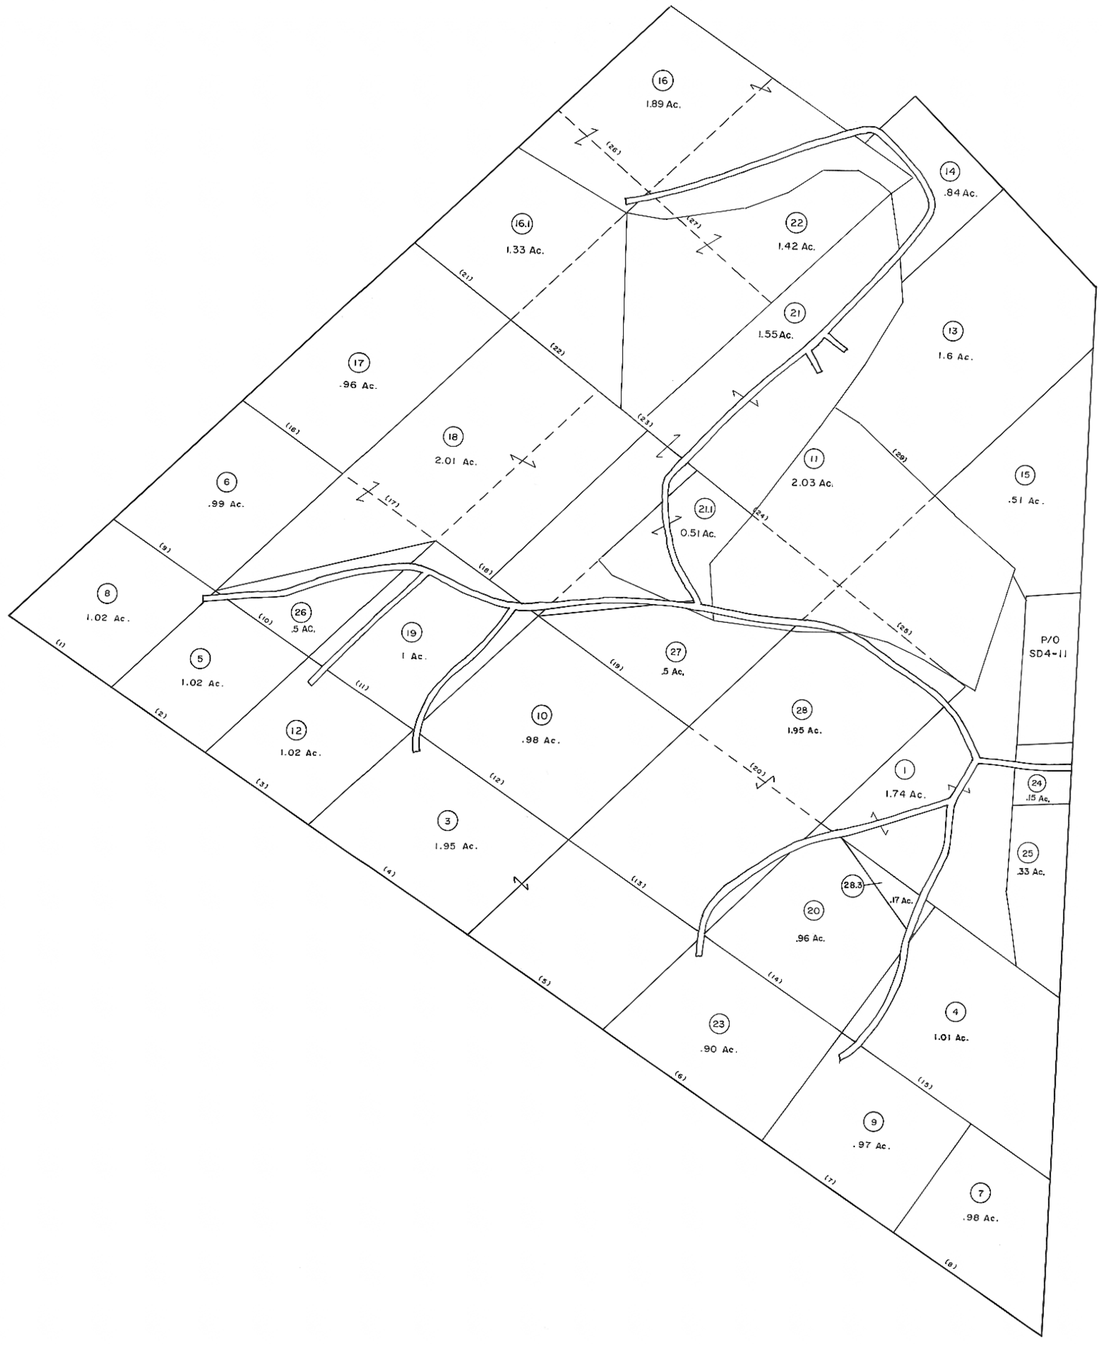

For Tax Purposes Only

Prepared by

Oil & Gas Information Service
P.O. Box 3810
Charleston, WV 25338

LEGEND

Property line		Original lot line	
Edge of pavement or roadway		Deed lot number	(15)
Corporation line		Parcel or index number	(W)
District line		Improvement	o
County line		Railroad	
State line		Scaled dimension	(S)
Land hook		Deed dimension	(D)
Water		Calculated area	(C)

REVISIONS

New Map	6-20-96 J.E.B
	5-1-97 J.E.B
	4-15-98 J.E.B
	5-1-99 J.E.B
ESI	4-27-00 REK
5/11/05	S&H
4/9/06	S&H
4/12/13	S&H

RESTRICTION

KEY MAP

	SD-126	
SD-126	SD-5	SD-4
	SD-129	

BRAXTON COUNTY

STATE OF WEST VIRGINIA

Office Of Assessor

SALT LICK DISTRICT

SHEET NO: SD-5

Date, Aerial Photography:
Photo No:

Date, Map:
Scale: 1" = 100'

524138