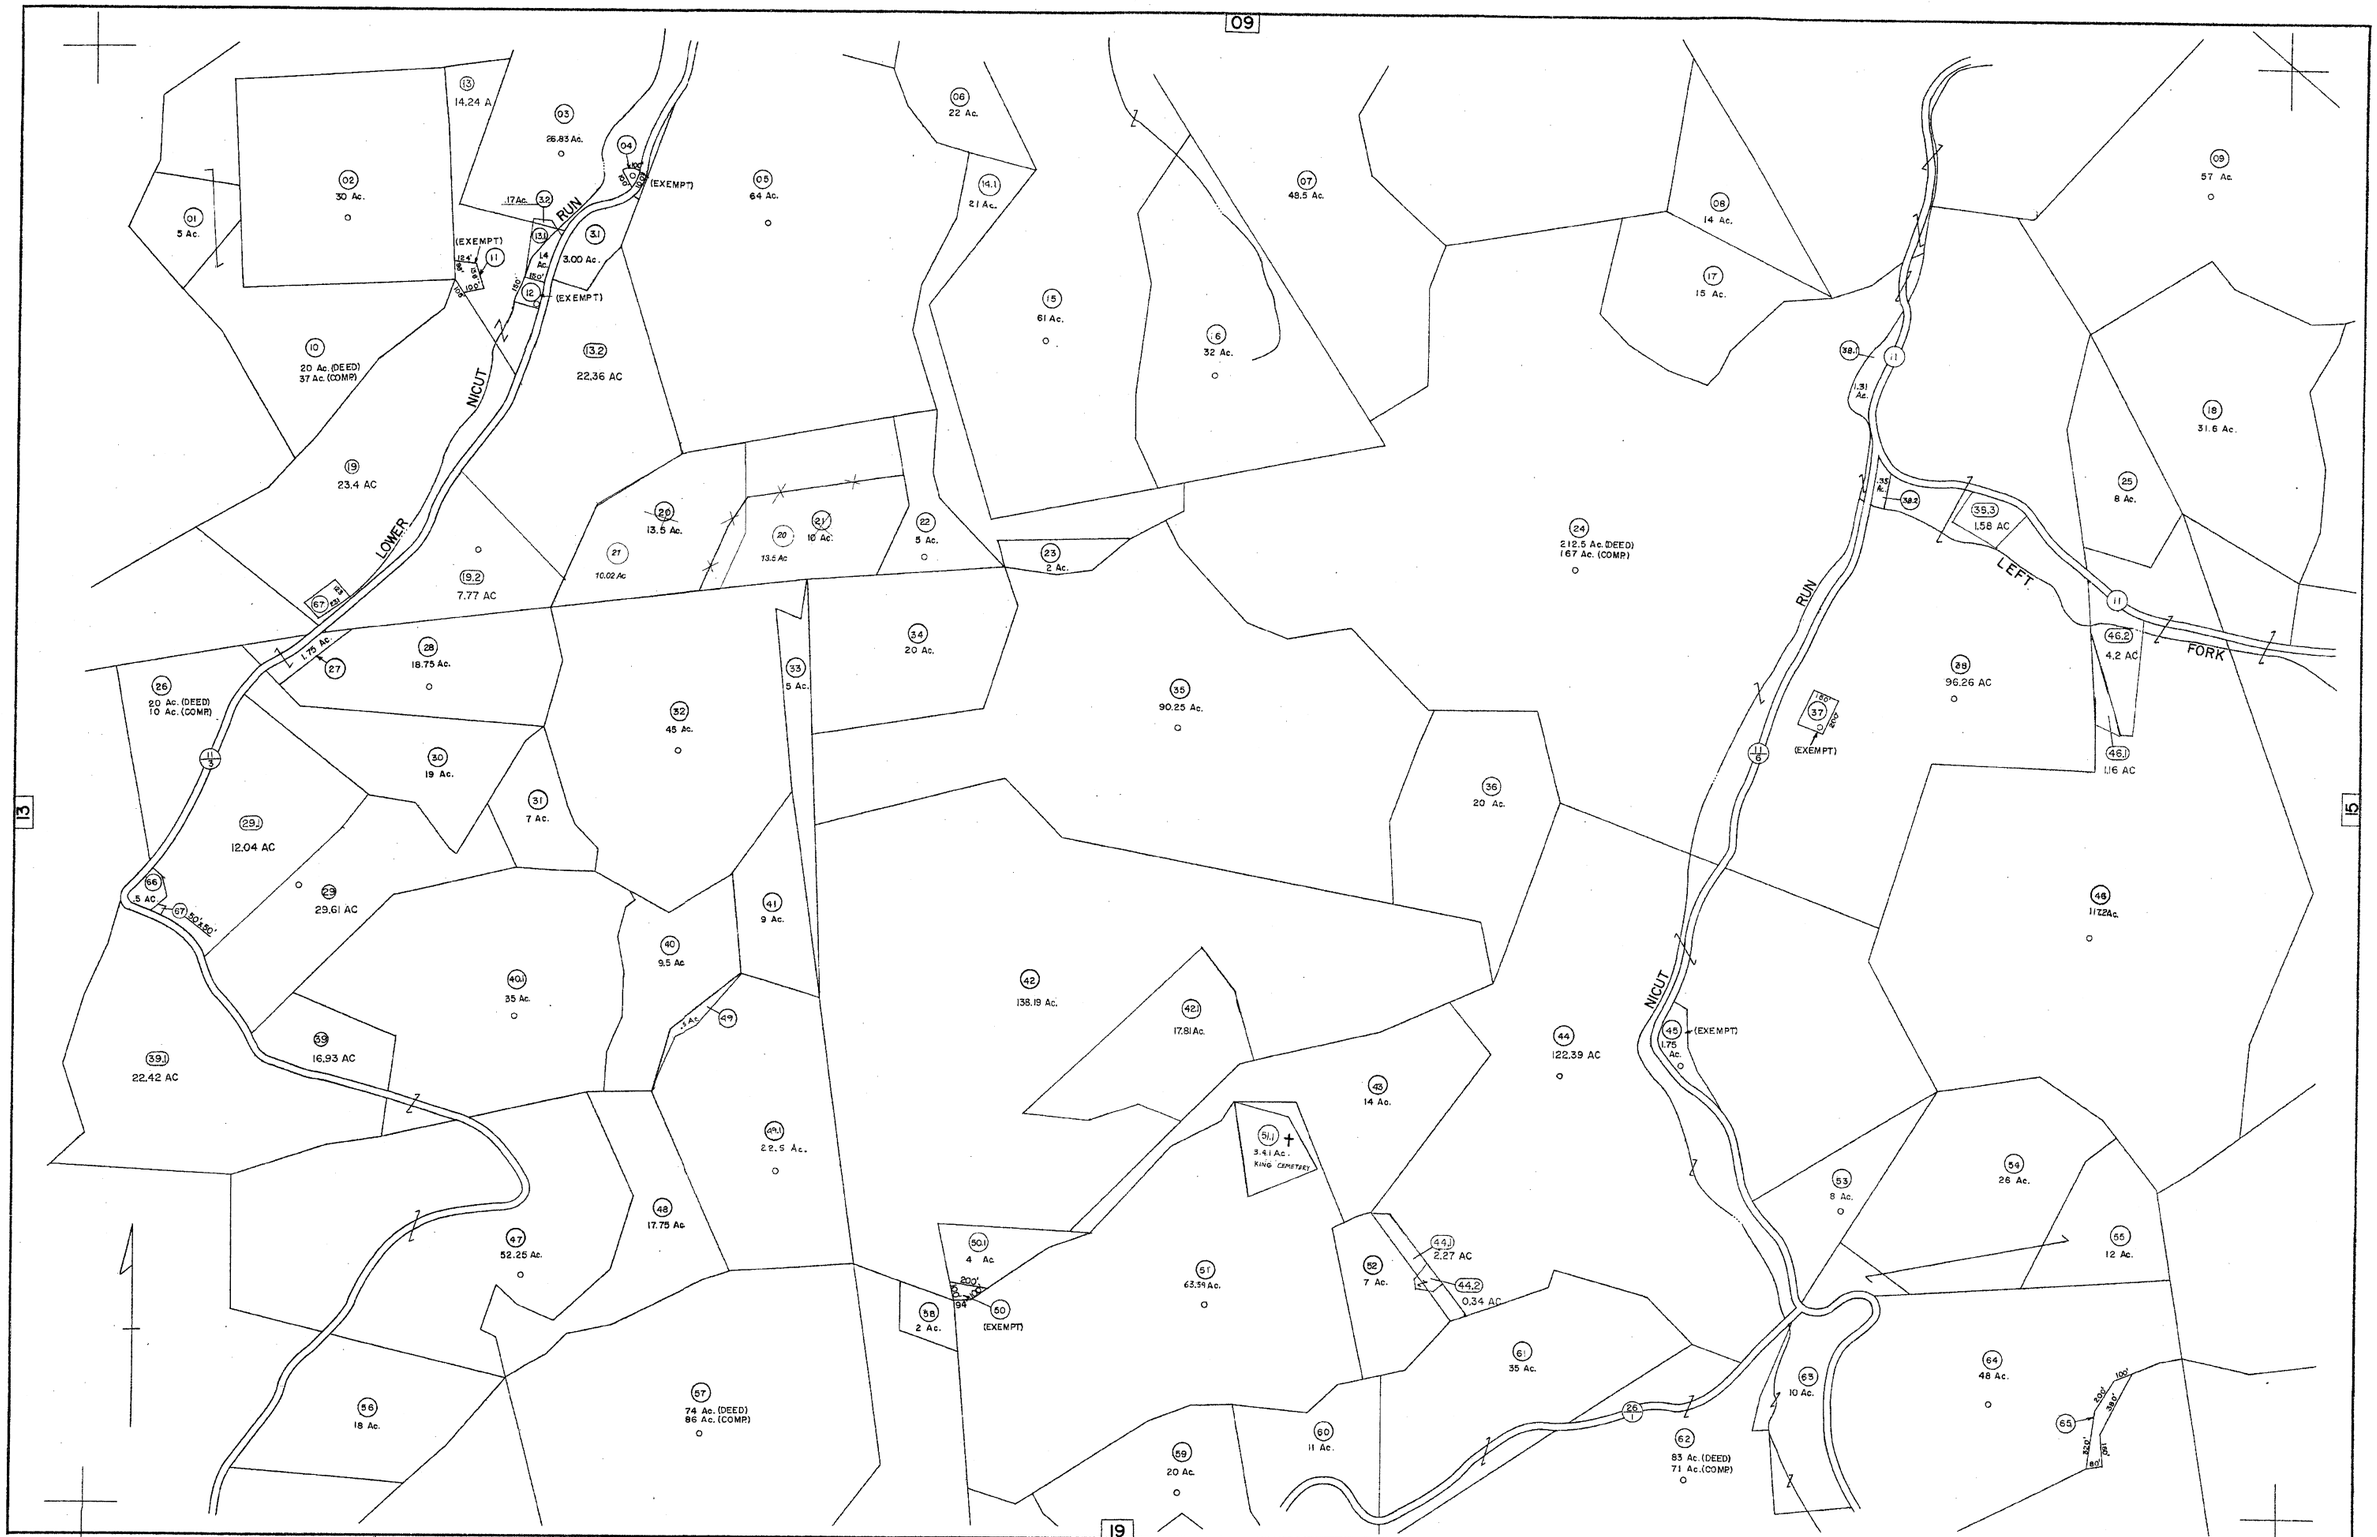

FOR TAX PURPOSES ONLY

Prepared by
L. ROBERT KIMBALL
Consulting Engineer
Ebensburg, Pennsylvania

LEGEND

Property line		Original lot line	
Edge of pavement or roadway		Dead lot number in parenthesis	(15)
Corporation line		Parcel or index number in circle	(99)
District line		Improvement	o
County line		Railroad	

REVISIONS

1	1/12/62		9	OGIS	5/24/91	NK	17
2	3/29/72 RR		10	O.G.I.S.	3-1-94	J.E.B	18
3	6-18-75	JC	11	OGIS	9/15/96	SAJ	19
4	7-22-75	JC	12	HSM	12/31/01	DDH	20
5		TRL	13	HSM	01/02/09	DDH	21
6			14				22
7	REV. TO 7-1-86	NCS	15				23
8	10-1-89	TRL	16				24

STATE OF WEST VIRGINIA
COUNTY OF CALHOUN
Office of Assessor

WASHINGTON DISTRICT
SHEET 14

Date, Aerial Photography: APRIL, 1960
Photo No: 13-9

Date, Map: FEB., 1961
Scale: 1"=400'