01-0104

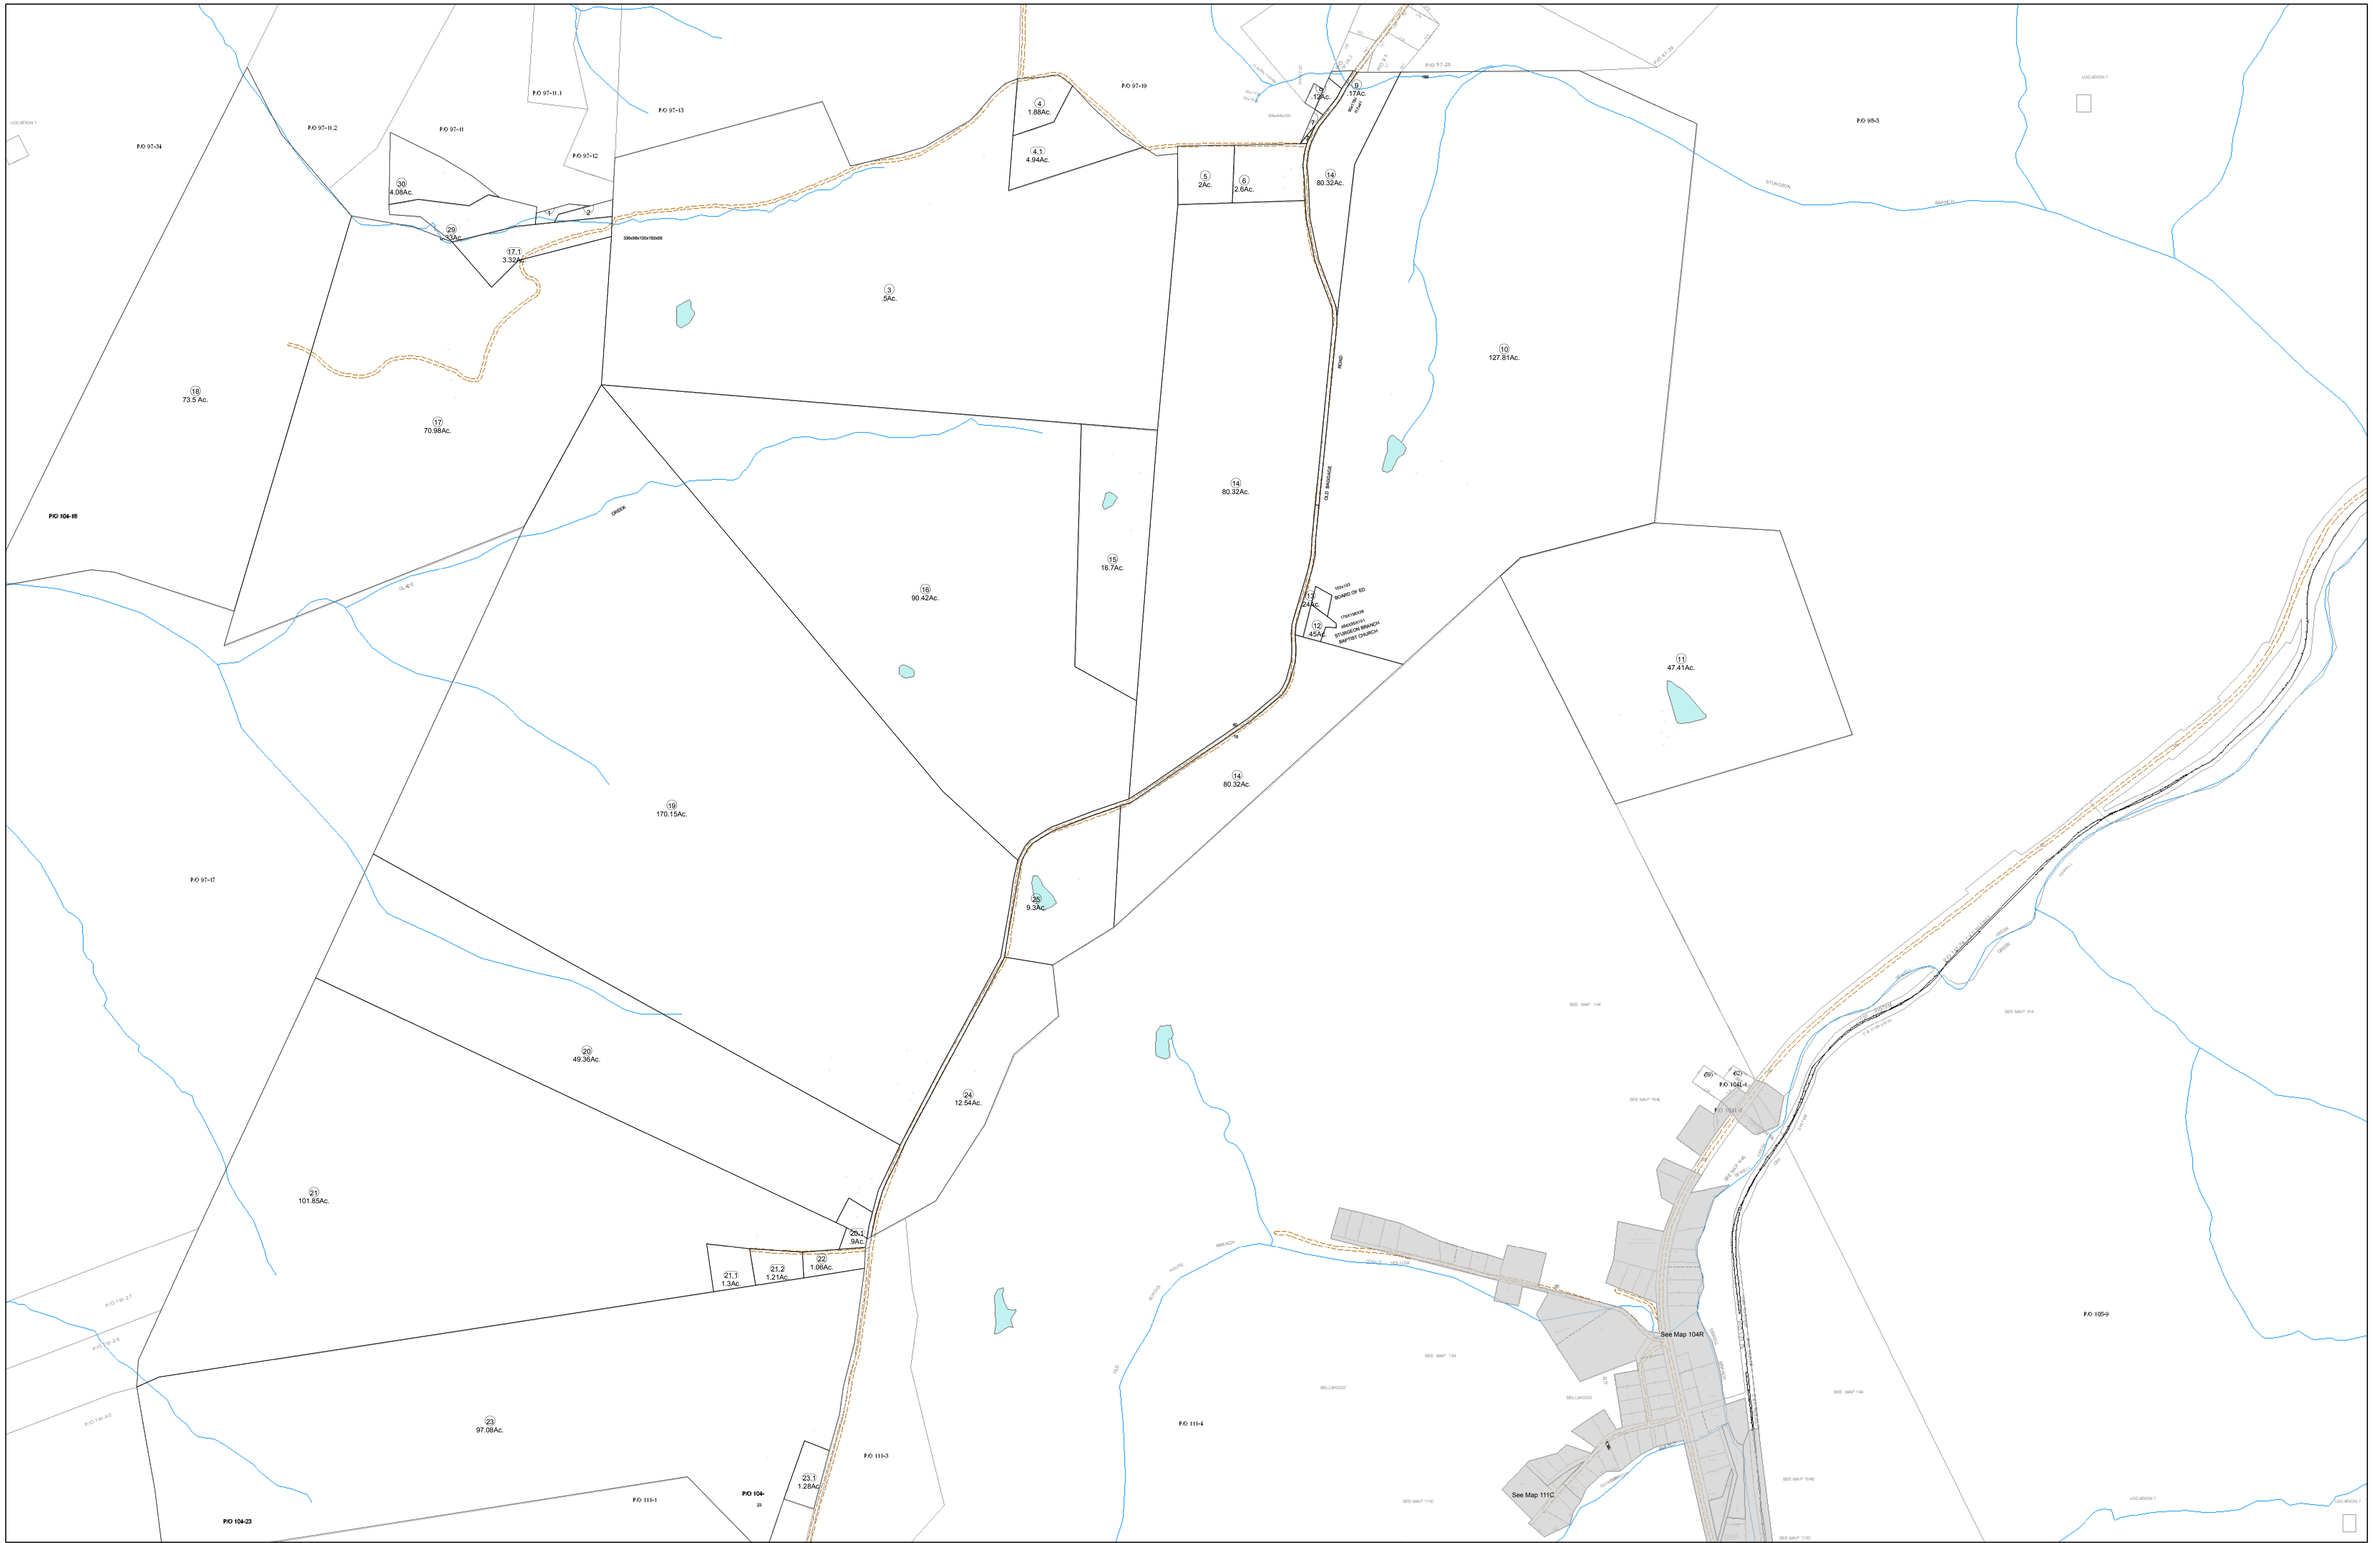

N W E S

FOR TAX PURPOSES ONLY

Prepared By:

Eddie Young
Fayette County Assessor

Legend

Property Line		Original Lot Line	
Edge of pavement or roadway		Deed lot number (in parenthesis)	(15)
Corporation line		Parcel or index number	15
District line		Improvement	
County Line		Railroad	

Restriction

All tax maps created under the provisions of reappraisal legislation are the property of the Assessor of Fayette County, West Virginia and the reporduction, copying, modification, distribution sale of such tax maps or any copies thereof without the written permission of the Fayette County Assessor is prohibited by law.

96	97	98
103		105
110	111	112

FAYETTE COUNTY - WEST VIRGINIA

Office of Assessor

District: New Haven
Map No: 01-0104
Drawn By:
Date: Feb 23, 2007
Scale: 1 inch equals 400 feet