02-022G

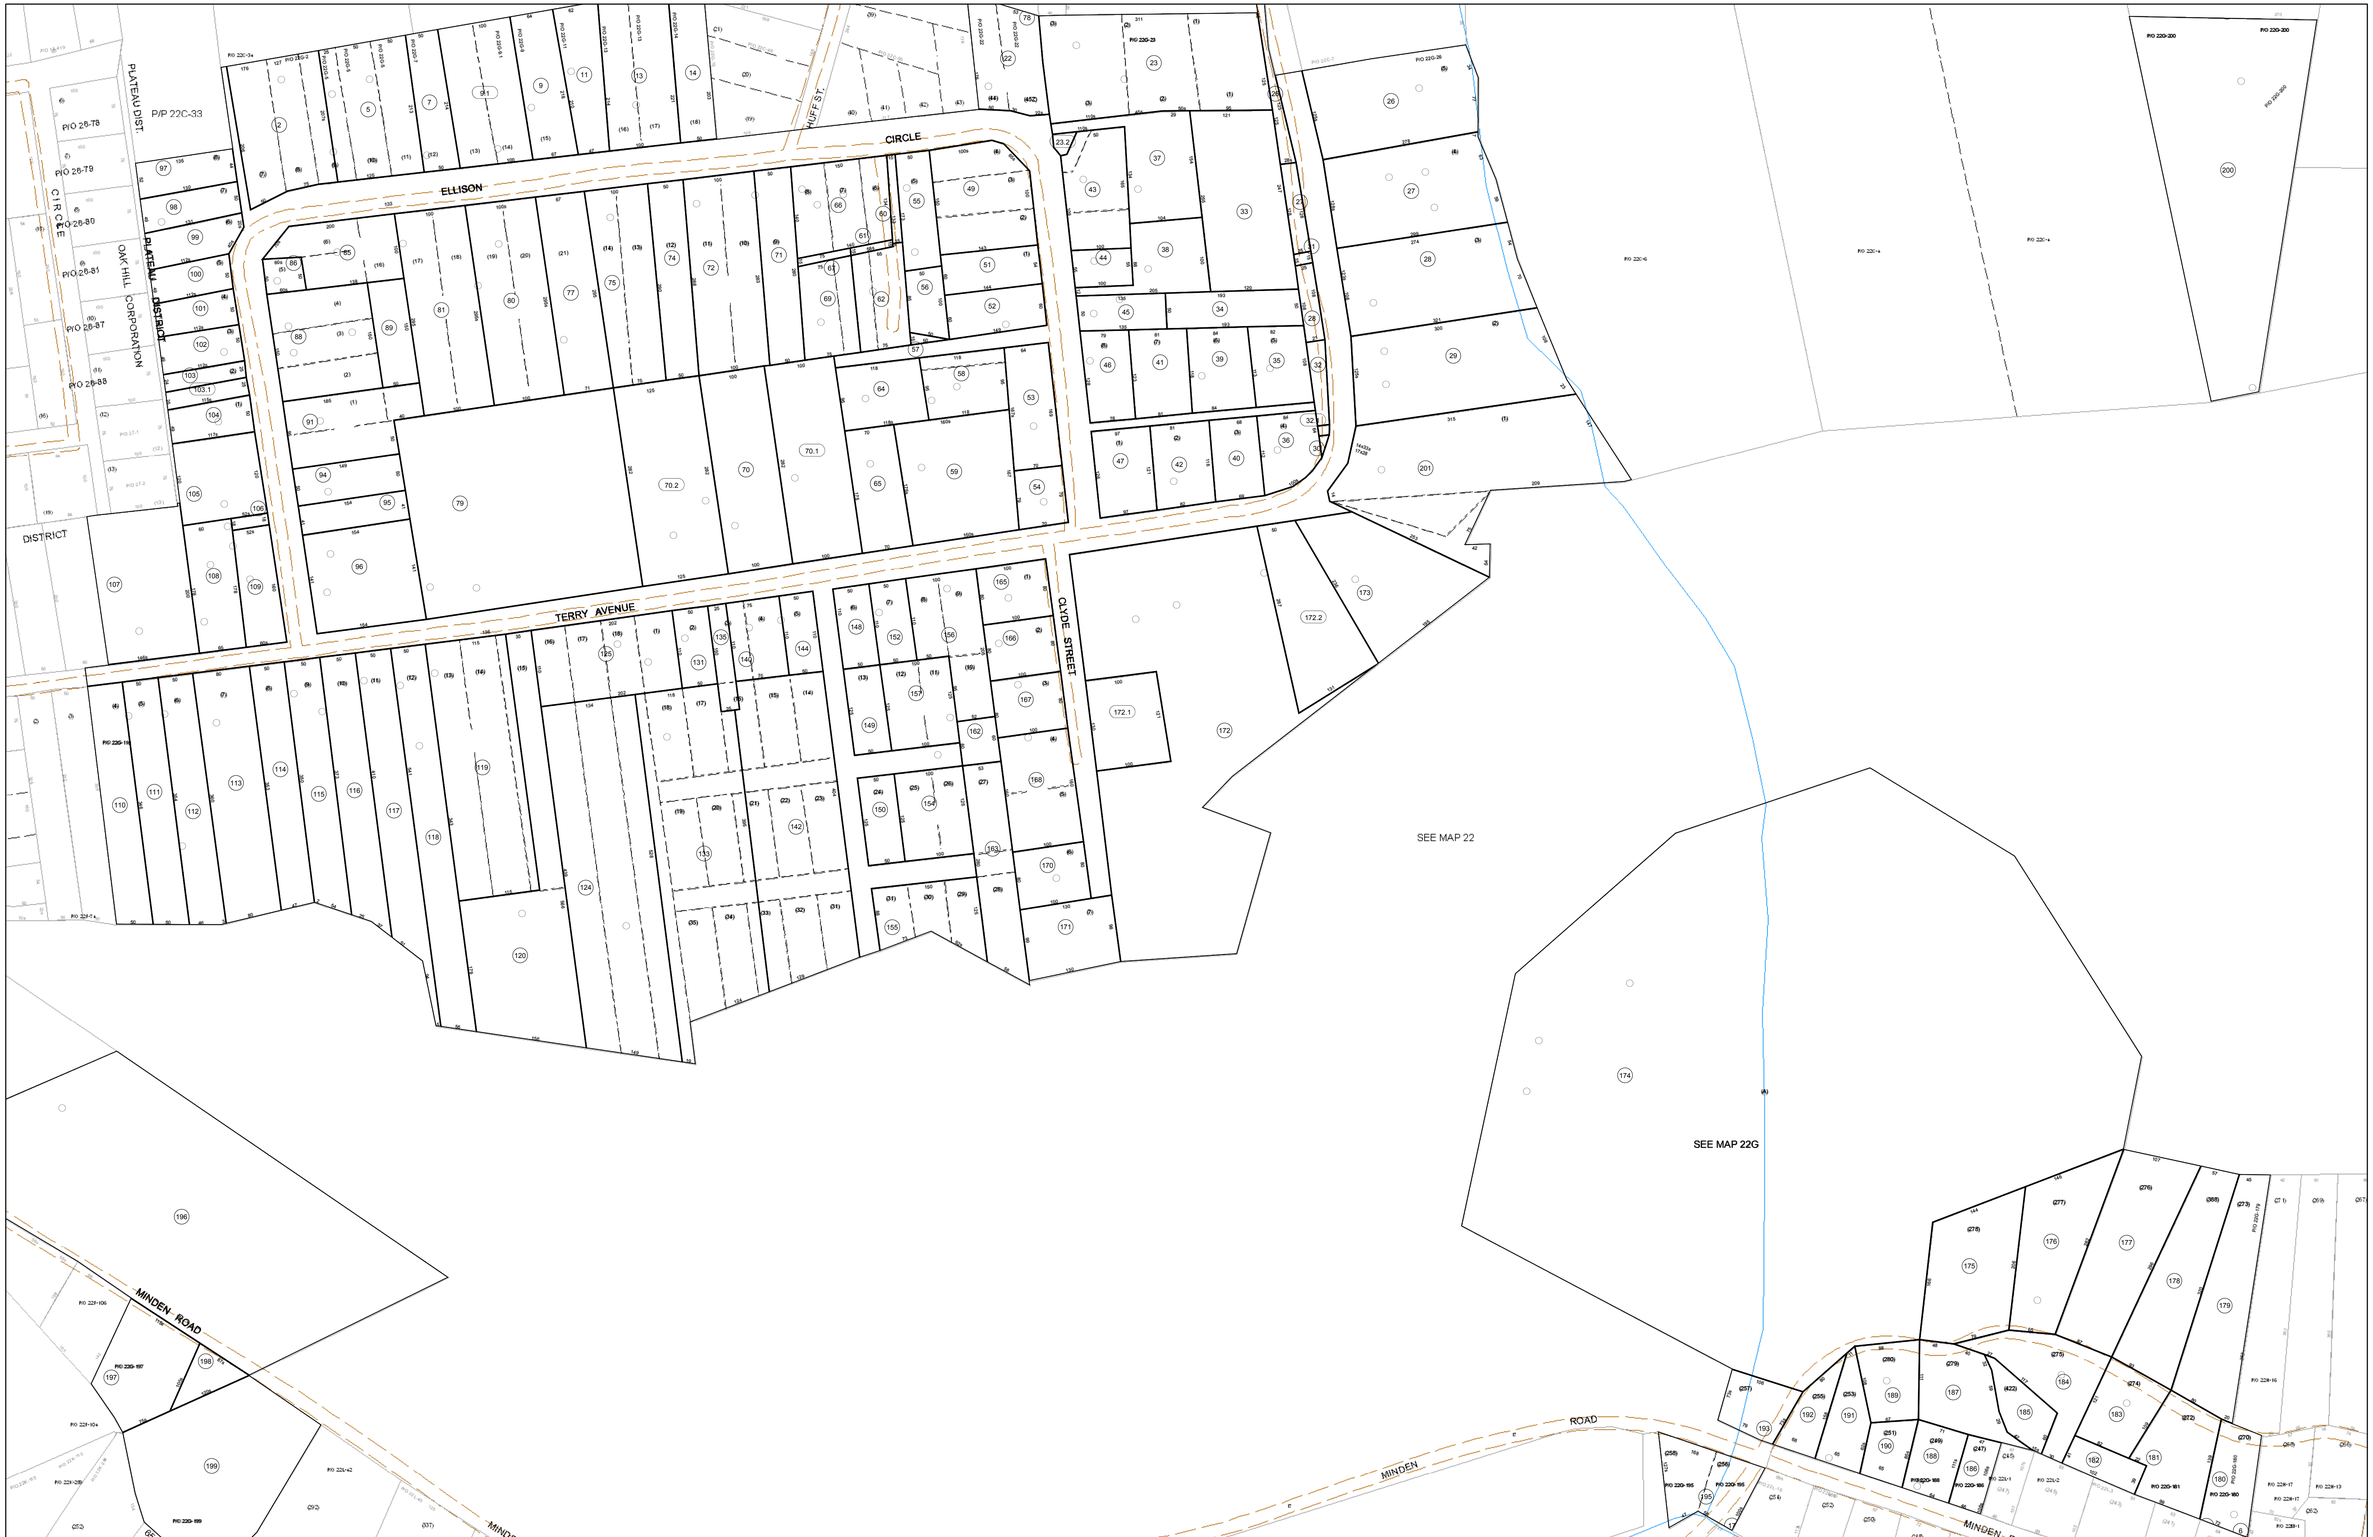

N
W E
S

FOR TAX PURPOSES ONLY

Prepared By:

Eddie Young
Fayette County Assessor

Legend

Property Line		Original Lot Line	
Edge of pavement or roadway		Deed lot number (in parenthesis)	(15)
Corporation line		Parcel or index number	15
District line		Improvement	○
County Line		Railroad	

Restriction

All tax maps created under the provisions of reappraisal legislation are the property of the Assessor of Fayette County, West Virginia and the reproduction, copying, modification, distribution sale of such tax maps or any copies thereof without the written permission of the Fayette County Assessor is prohibited by law.

22A 17	22B 18	22C 19	22D 20
25	22F 26	2Z	22H
22J 32	22K 33	22L	22M
22N 38	22P	22R	22S

FAYETTE COUNTY - WEST VIRGINIA

Office of Assessor

District: Plateau
Map No: 02-022G
Drawn By:
Date: Feb 23, 2007
Scale: 1 inch equals 100 feet