02-0029

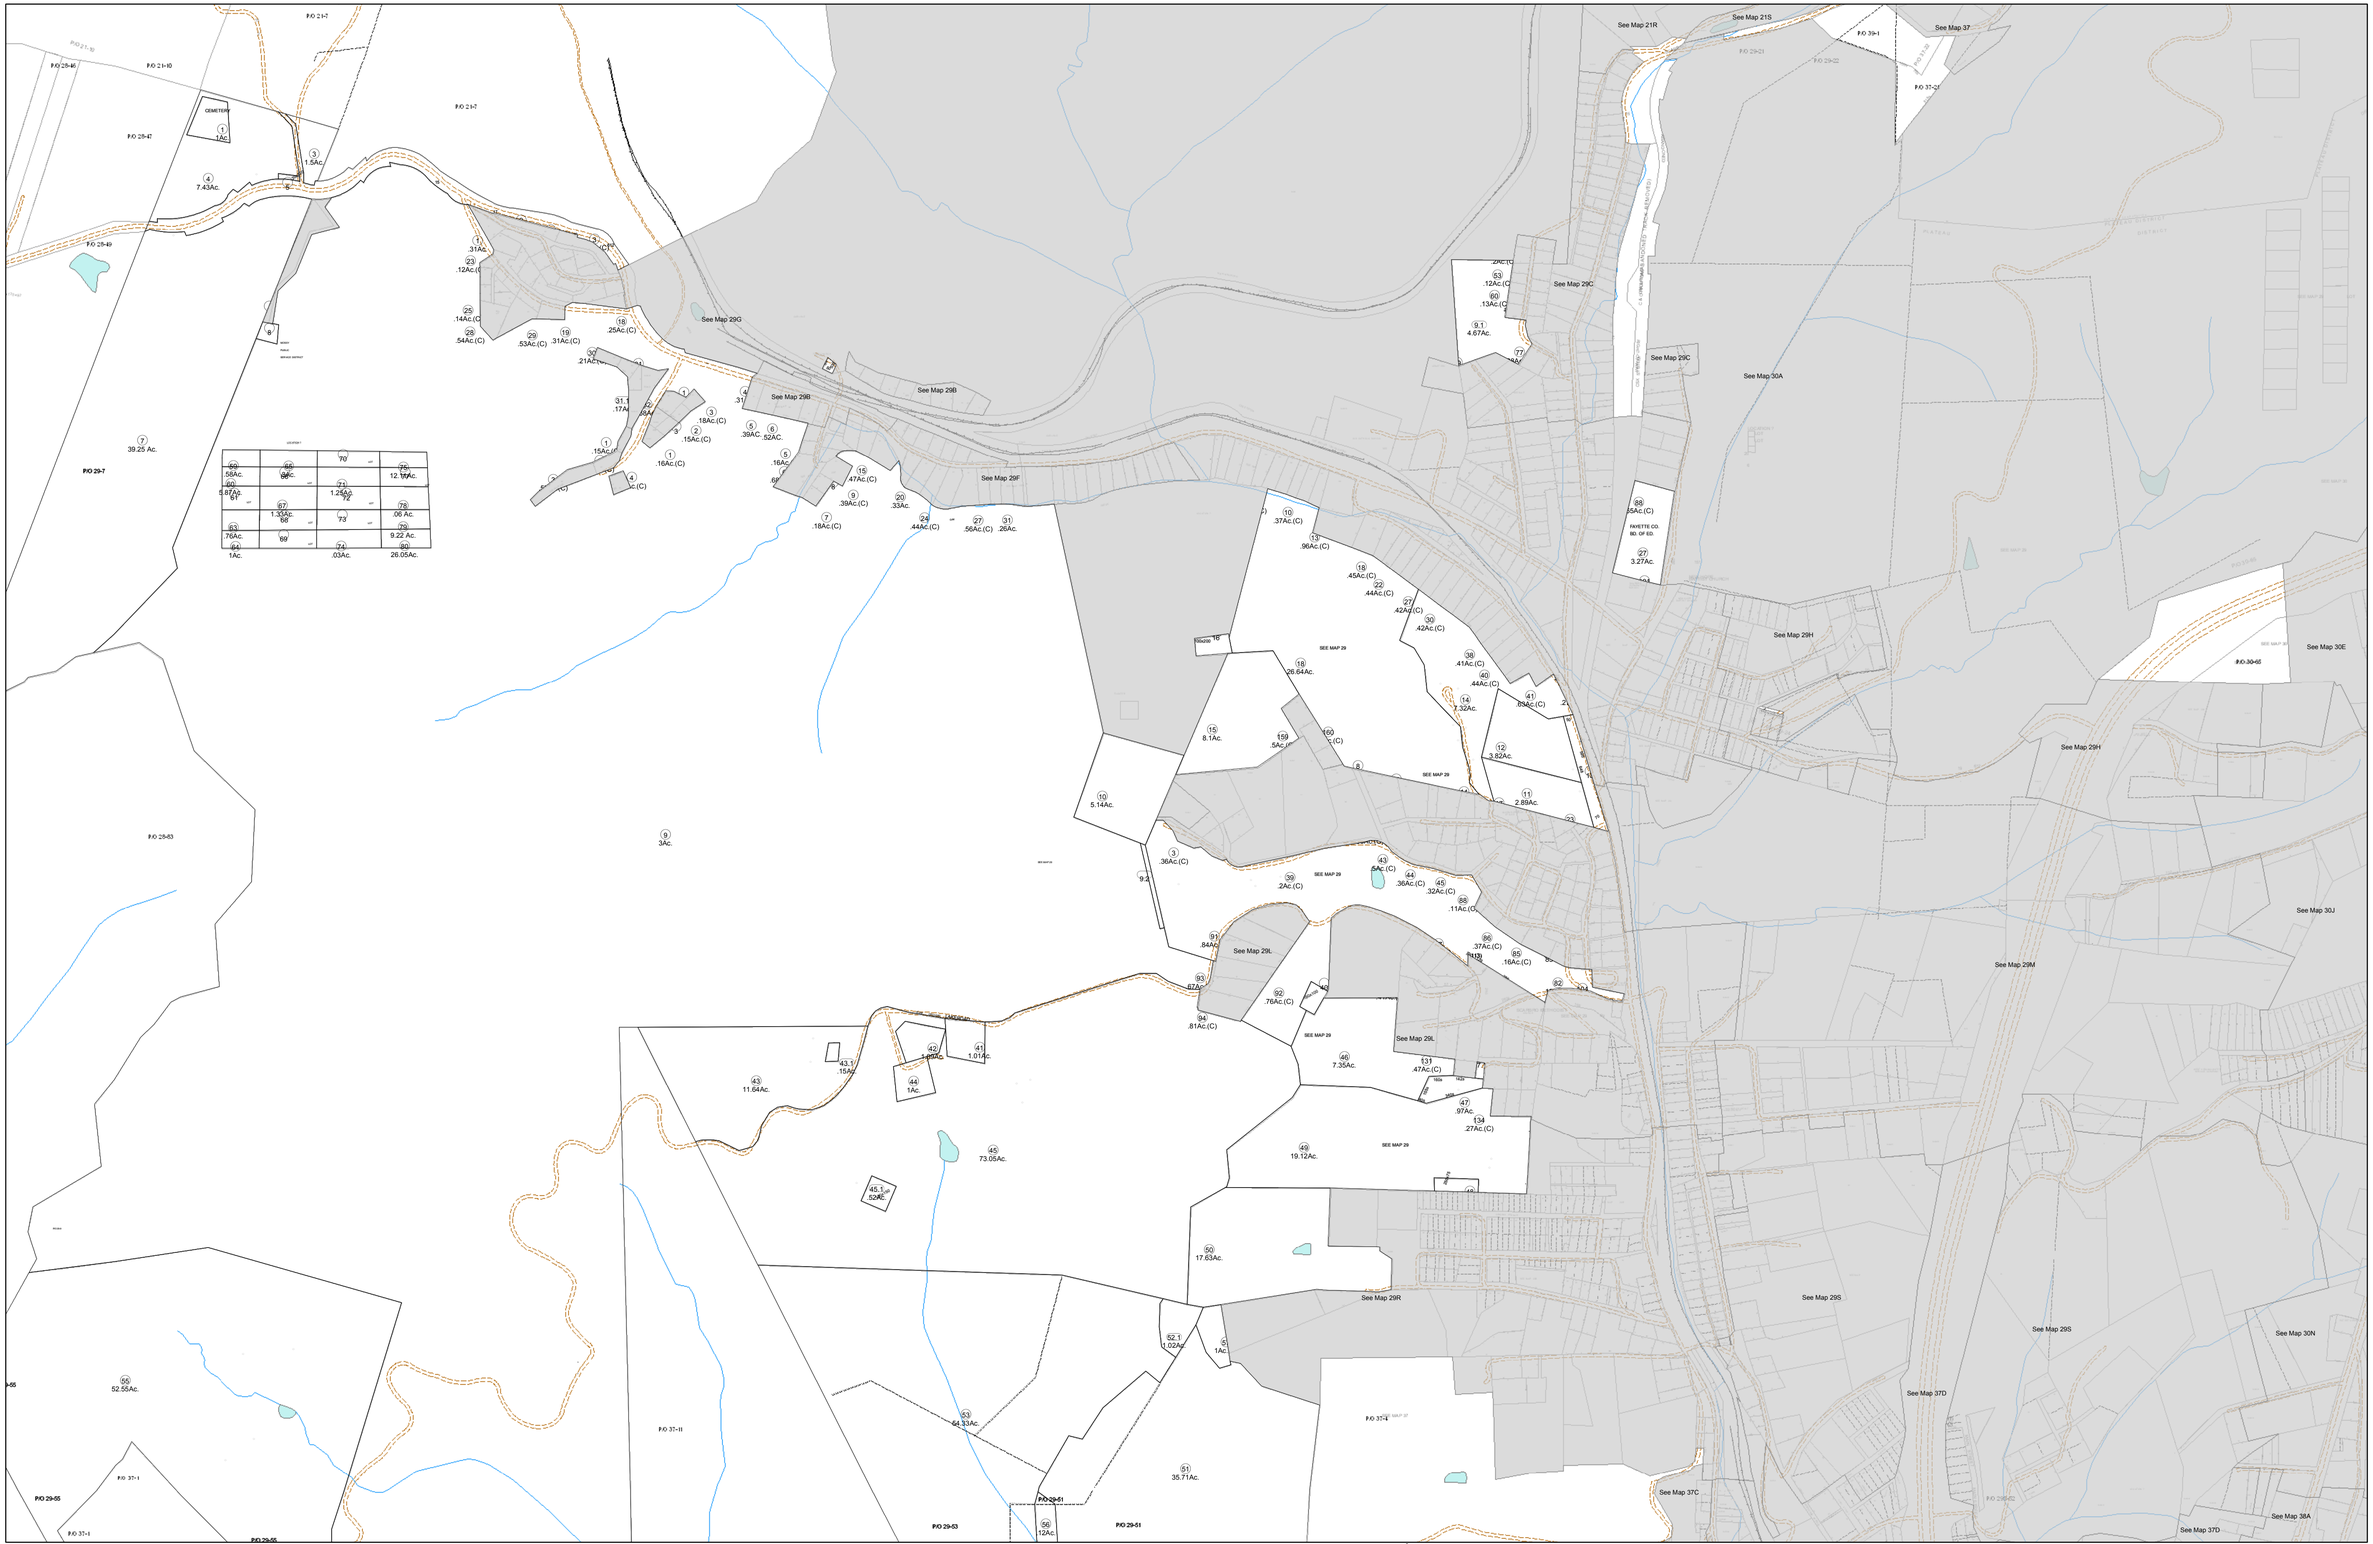

FOR TAX PURPOSES ONLY

Prepared By:

Eddie Young
Fayette County Assessor

Legend

Property Line		Original Lot Line	
Edge of pavement or roadway		Deed lot number (in parenthesis)	(15)
Corporation line		Parcel or index number	15
District line		Improvement	○
County Line		Railroad	

Restriction

All tax maps created under the provisions of reappraisal legislation are the property of the Assessor of Fayette County, West Virginia and the reporduction, copying, modification, distribution sale of such tax maps or any copies thereof without the written permission of the Fayette County Assessor is prohibited by law.

20	21	14 15 16 17 18 19 20 / 22 23 24 25 26 27 / 29 30 31 32 33 34 35	28P1 28P2
28		2AA 2BA 2CA 2DA 2EA 2FA 2GA 2HA 2JA 2KA 2LA 2MA 2NA 2PA 2QA 2RA 2SA 2TA 2UA 2VA 2WA 2XA 2YA 2ZA 3AA 3BA 3CA 3DA 3EA 3FA 3GA 3HA 3JA 3KA 3LA 3MA 3NA 3PA 3QA 3RA 3SA 3TA 3UA 3VA 3WA 3XA 3YA 3ZA	30
36	37		38

FAYETTE COUNTY - WEST VIRGINIA

Office of Assessor

District: Plateau
Map No: 02-0029
Drawn By:
Date: Feb 23, 2007
Scale: 1 inch equals 400 feet