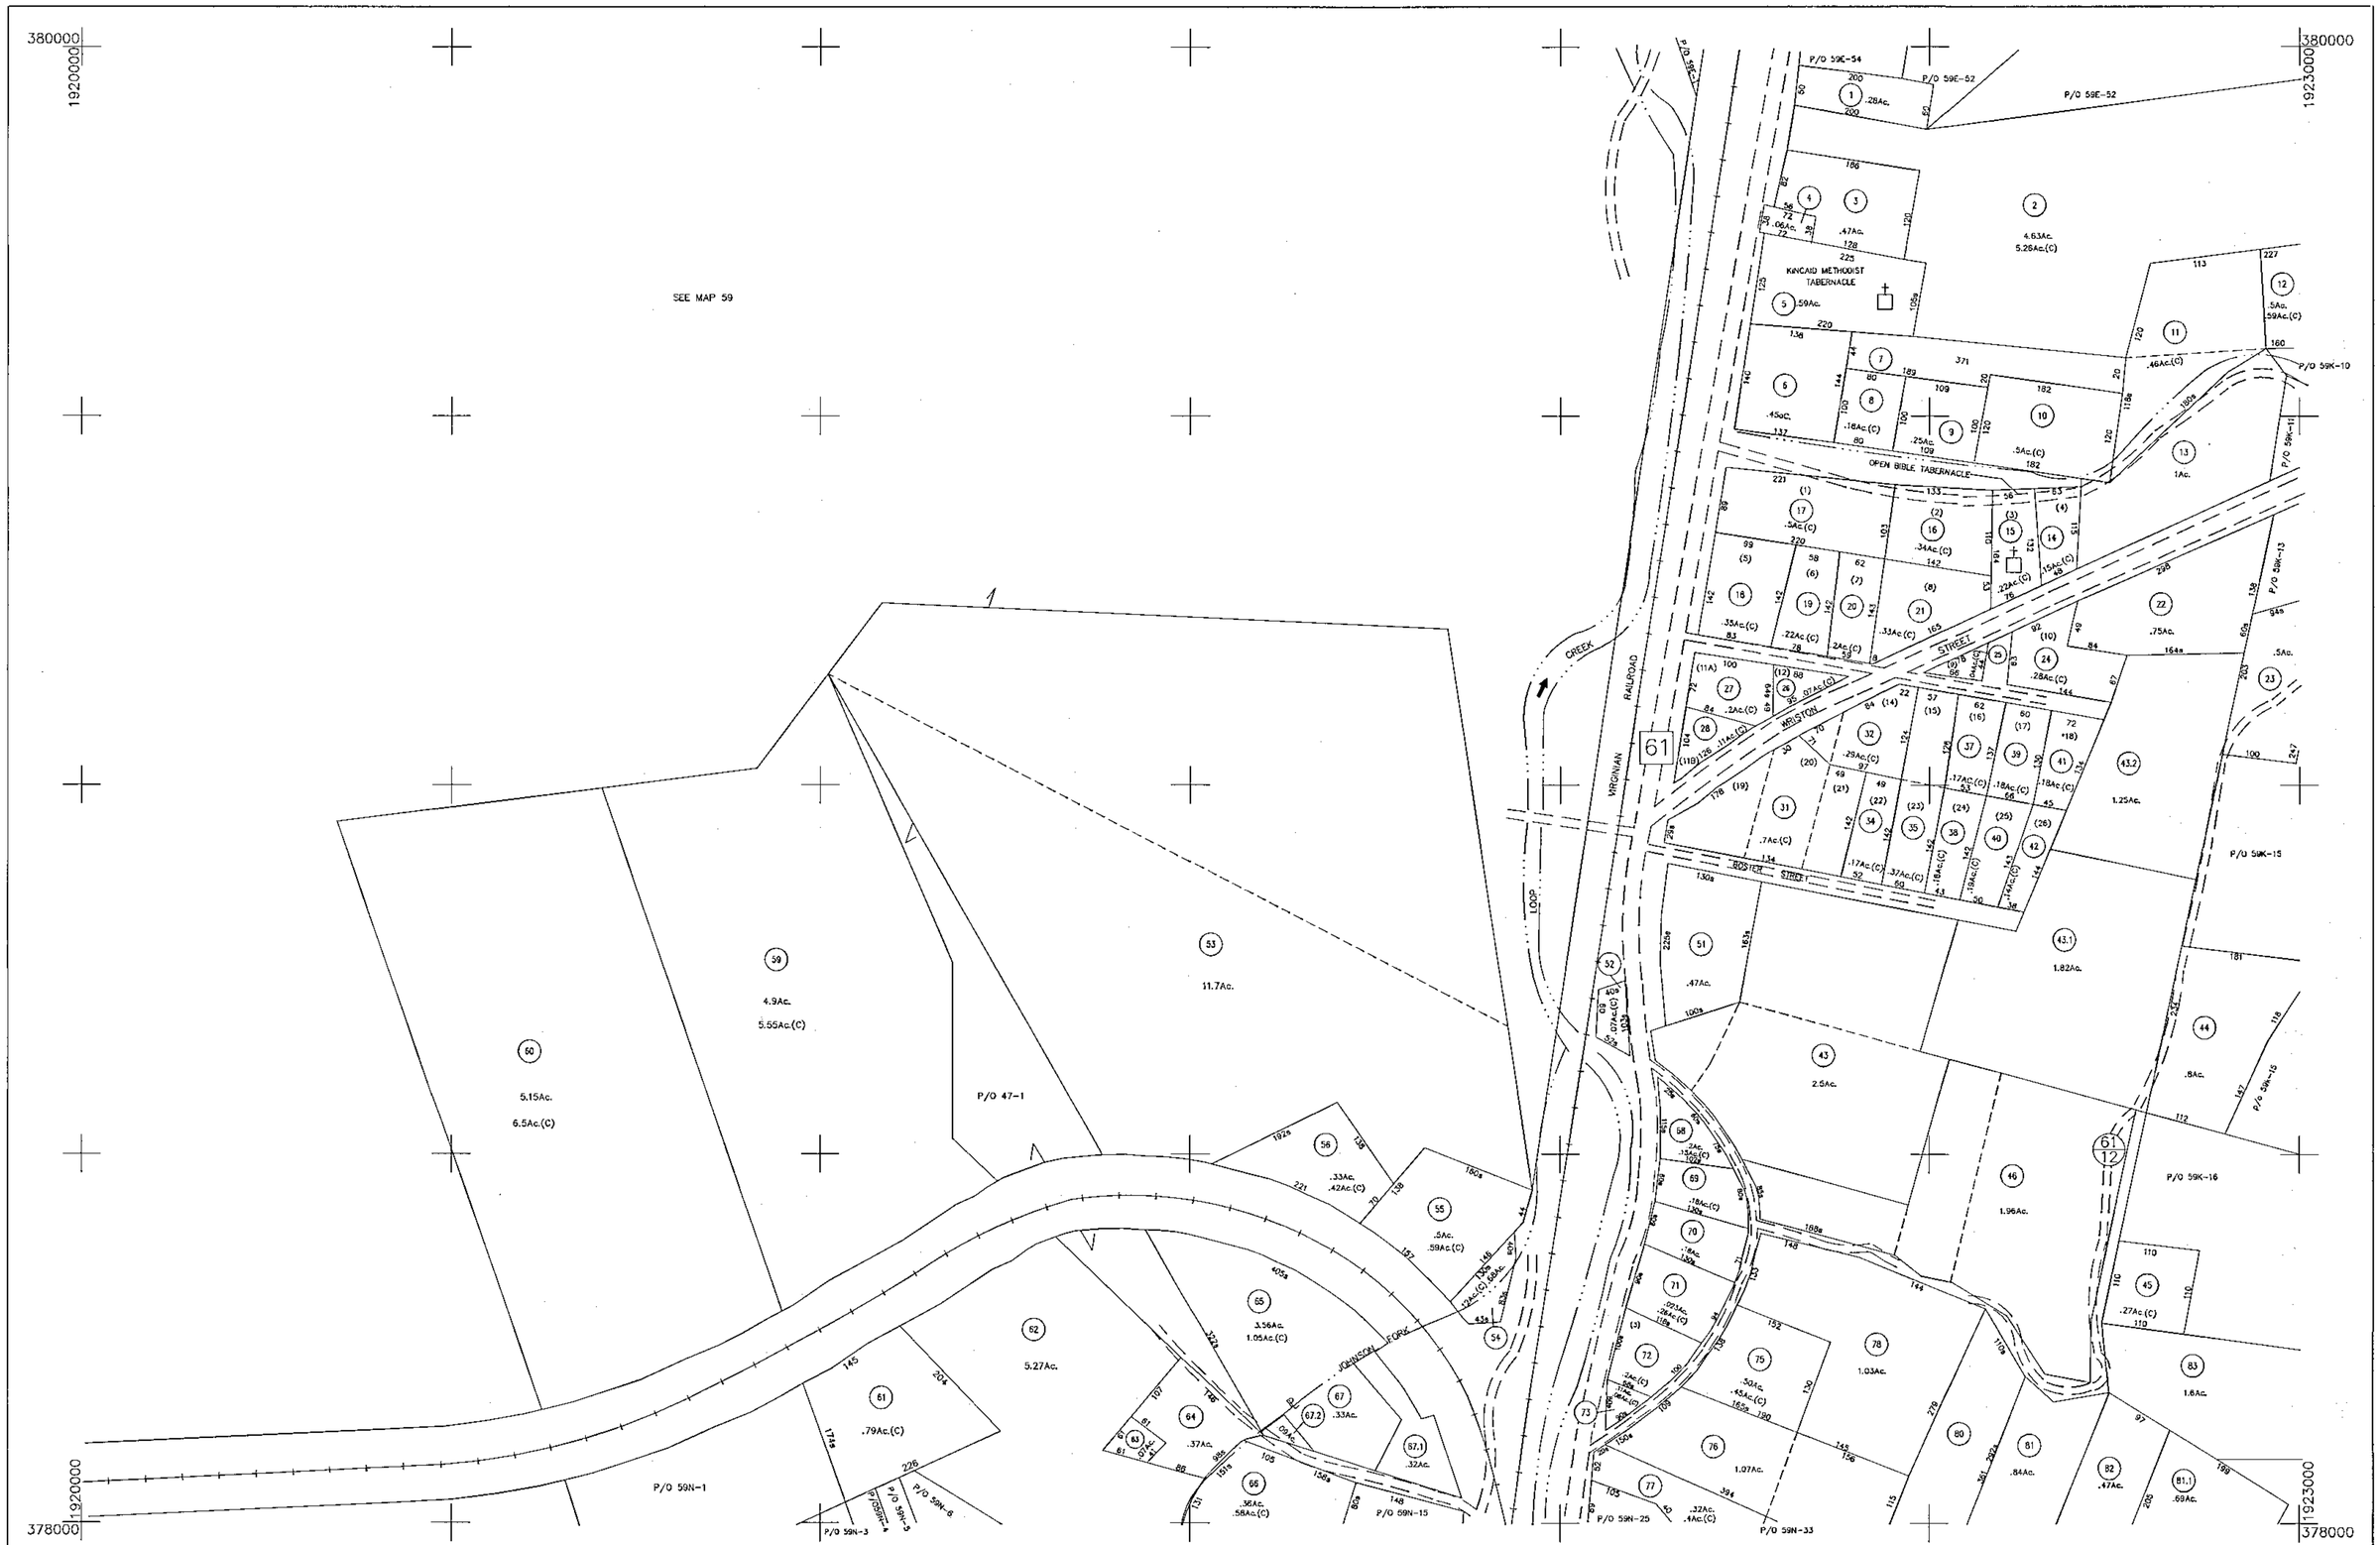

MAP KEY		
58	59E	59F
58	59J	59K
58	59N	59P

LEGEND

Property Line		Original Lot Line or Interior Tract	
Roadway		Deed Lot Number	(15)
Water		Parcel or Index Number	(9)
Corporation Line		Improvement	
District Line		Railroad	
County Line		Scaled Dimension	s
State Line		Deeded Acreage	(D)
Land Hook		Calculated Area	(C)

RESTRICTIONS

All tax maps created under the provisions of reappraisal legislation are the property of the County of FAYETTE and the reproduction, copying, distribution or sale of such tax maps or any copies thereof without the written permission of the County Assessor is prohibited.

REVISIONS

REVISED 10/24/12

NORTH

FAYETTE COUNTY

STATE OF WEST VIRGINIA

FAYETTEVILLE, West Virginia

VALLEY DISTRICT

MAP 59J

COMPUTER FILE 03-59J

Date Map: 12/20/95
Scale: 1" = 100'