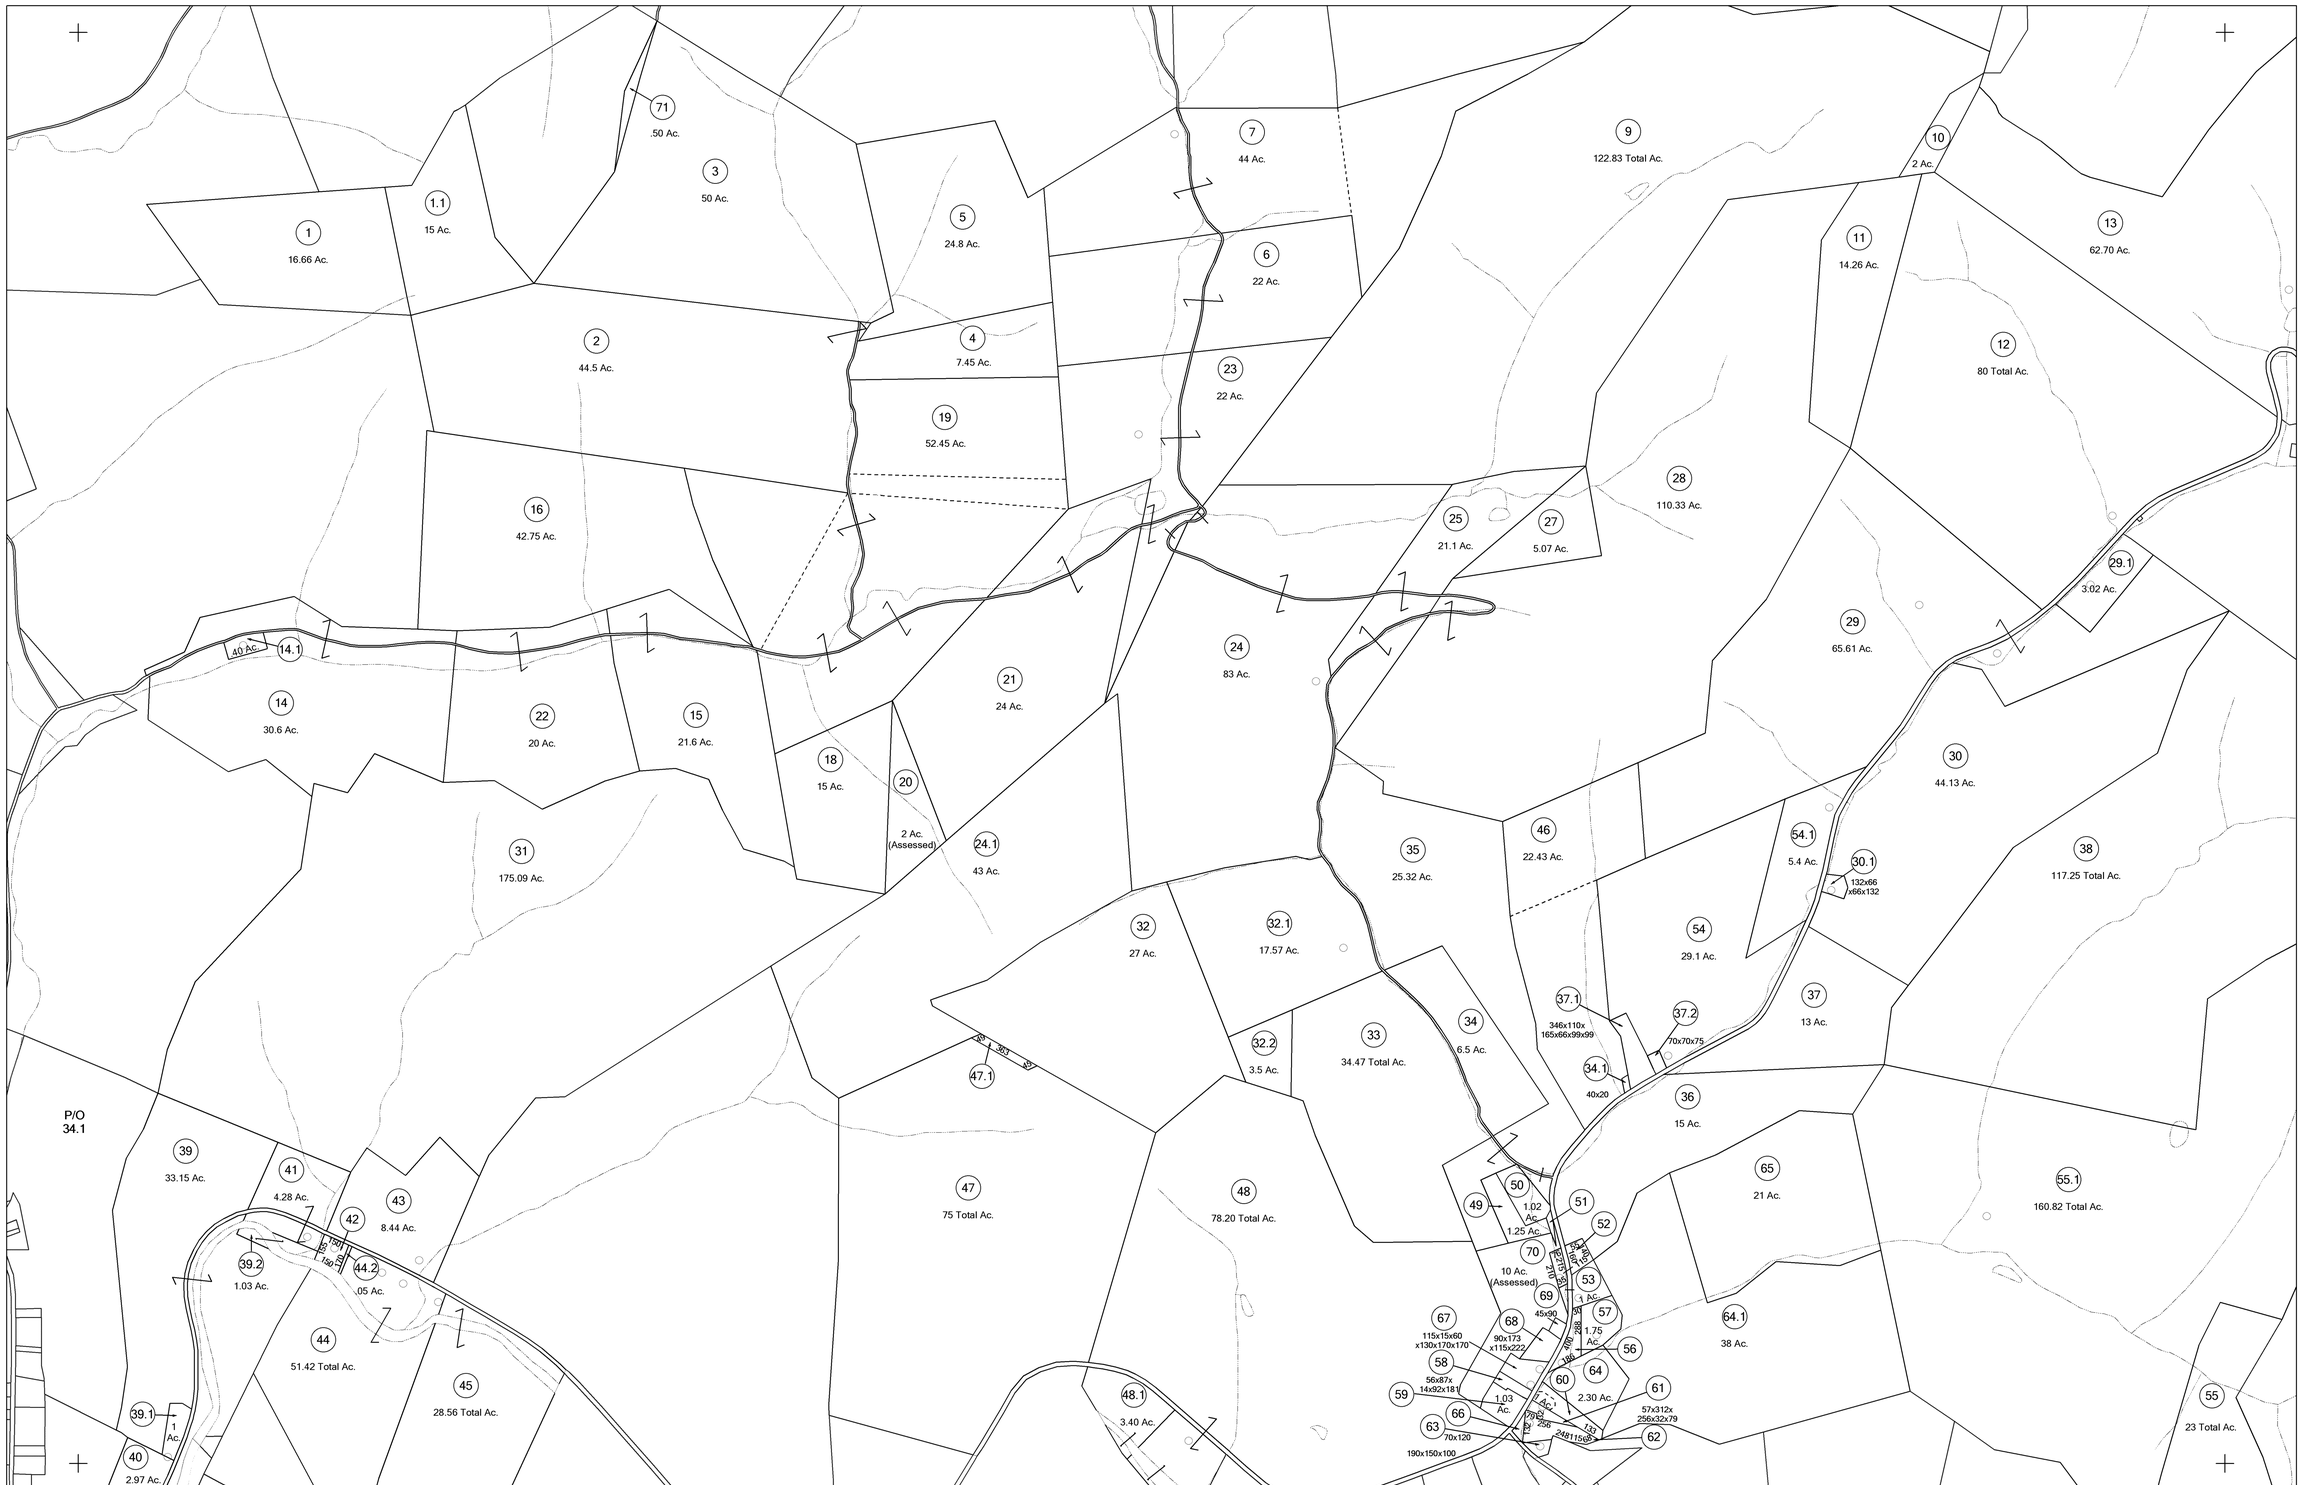

N

FOR TAX PURPOSES ONLY

LANDMARK geospatial
A Division of Landmark Forestry LLC

Legend

District Boundary
Previous Deed
Property
Road Easement
Railroad Right of Way
Road Right of Way
River

Deed lot Number (15)
Parcel or Index Number 9
Unknown
Improvement
Cemetery
Church
Educational

Restriction

All tax maps created under the provisions of reappraisal legislation are the property of the Assessor of Gilmer County, West Virginia and the reproduction, copying, modification, distribution or sale of such tax maps or any copies thereof without the written permission of the Gilmer County Assessor is prohibited by law.

Revisions

1	11/26/1963	10	JC 11/19/1974	19		28	
2	JEB 4/19/1993	11	DS 10/23/1975	20		29	
3	SAJ 5/6/1994	12	DF 7/1/1981	21		30	
4	SLS INC -DSW 4/13/1993	13	DF 7/1/1984	22		31	
5	REK 4/29/2002	14	RLB 7/1/1985	23		32	
6	S & H 4/20/2003	15	TLB 1/1/1989	24		33	
7	S & H 5/23/2005	16	NK 4/11/1992	25		34	
8	S & H 6/9/2006	17		26		35	
9	RAS 7/1/1965	18		27		36	

02-33 01-8	02-34 01-9	01-10
01-14	01-15	01-16
01-21	01-22	01-23

OFFICE OF THE ASSESSOR
GILMER COUNTY
WEST VIRGINIA

GILMER COUNTY

Assessor's Office

Gary L. Wolfe, Assessor

GLENVILLE, WV

CENTER

District 01 Map No. 15

Date of Publication: 1/30/2017

Scale: 1"=400'