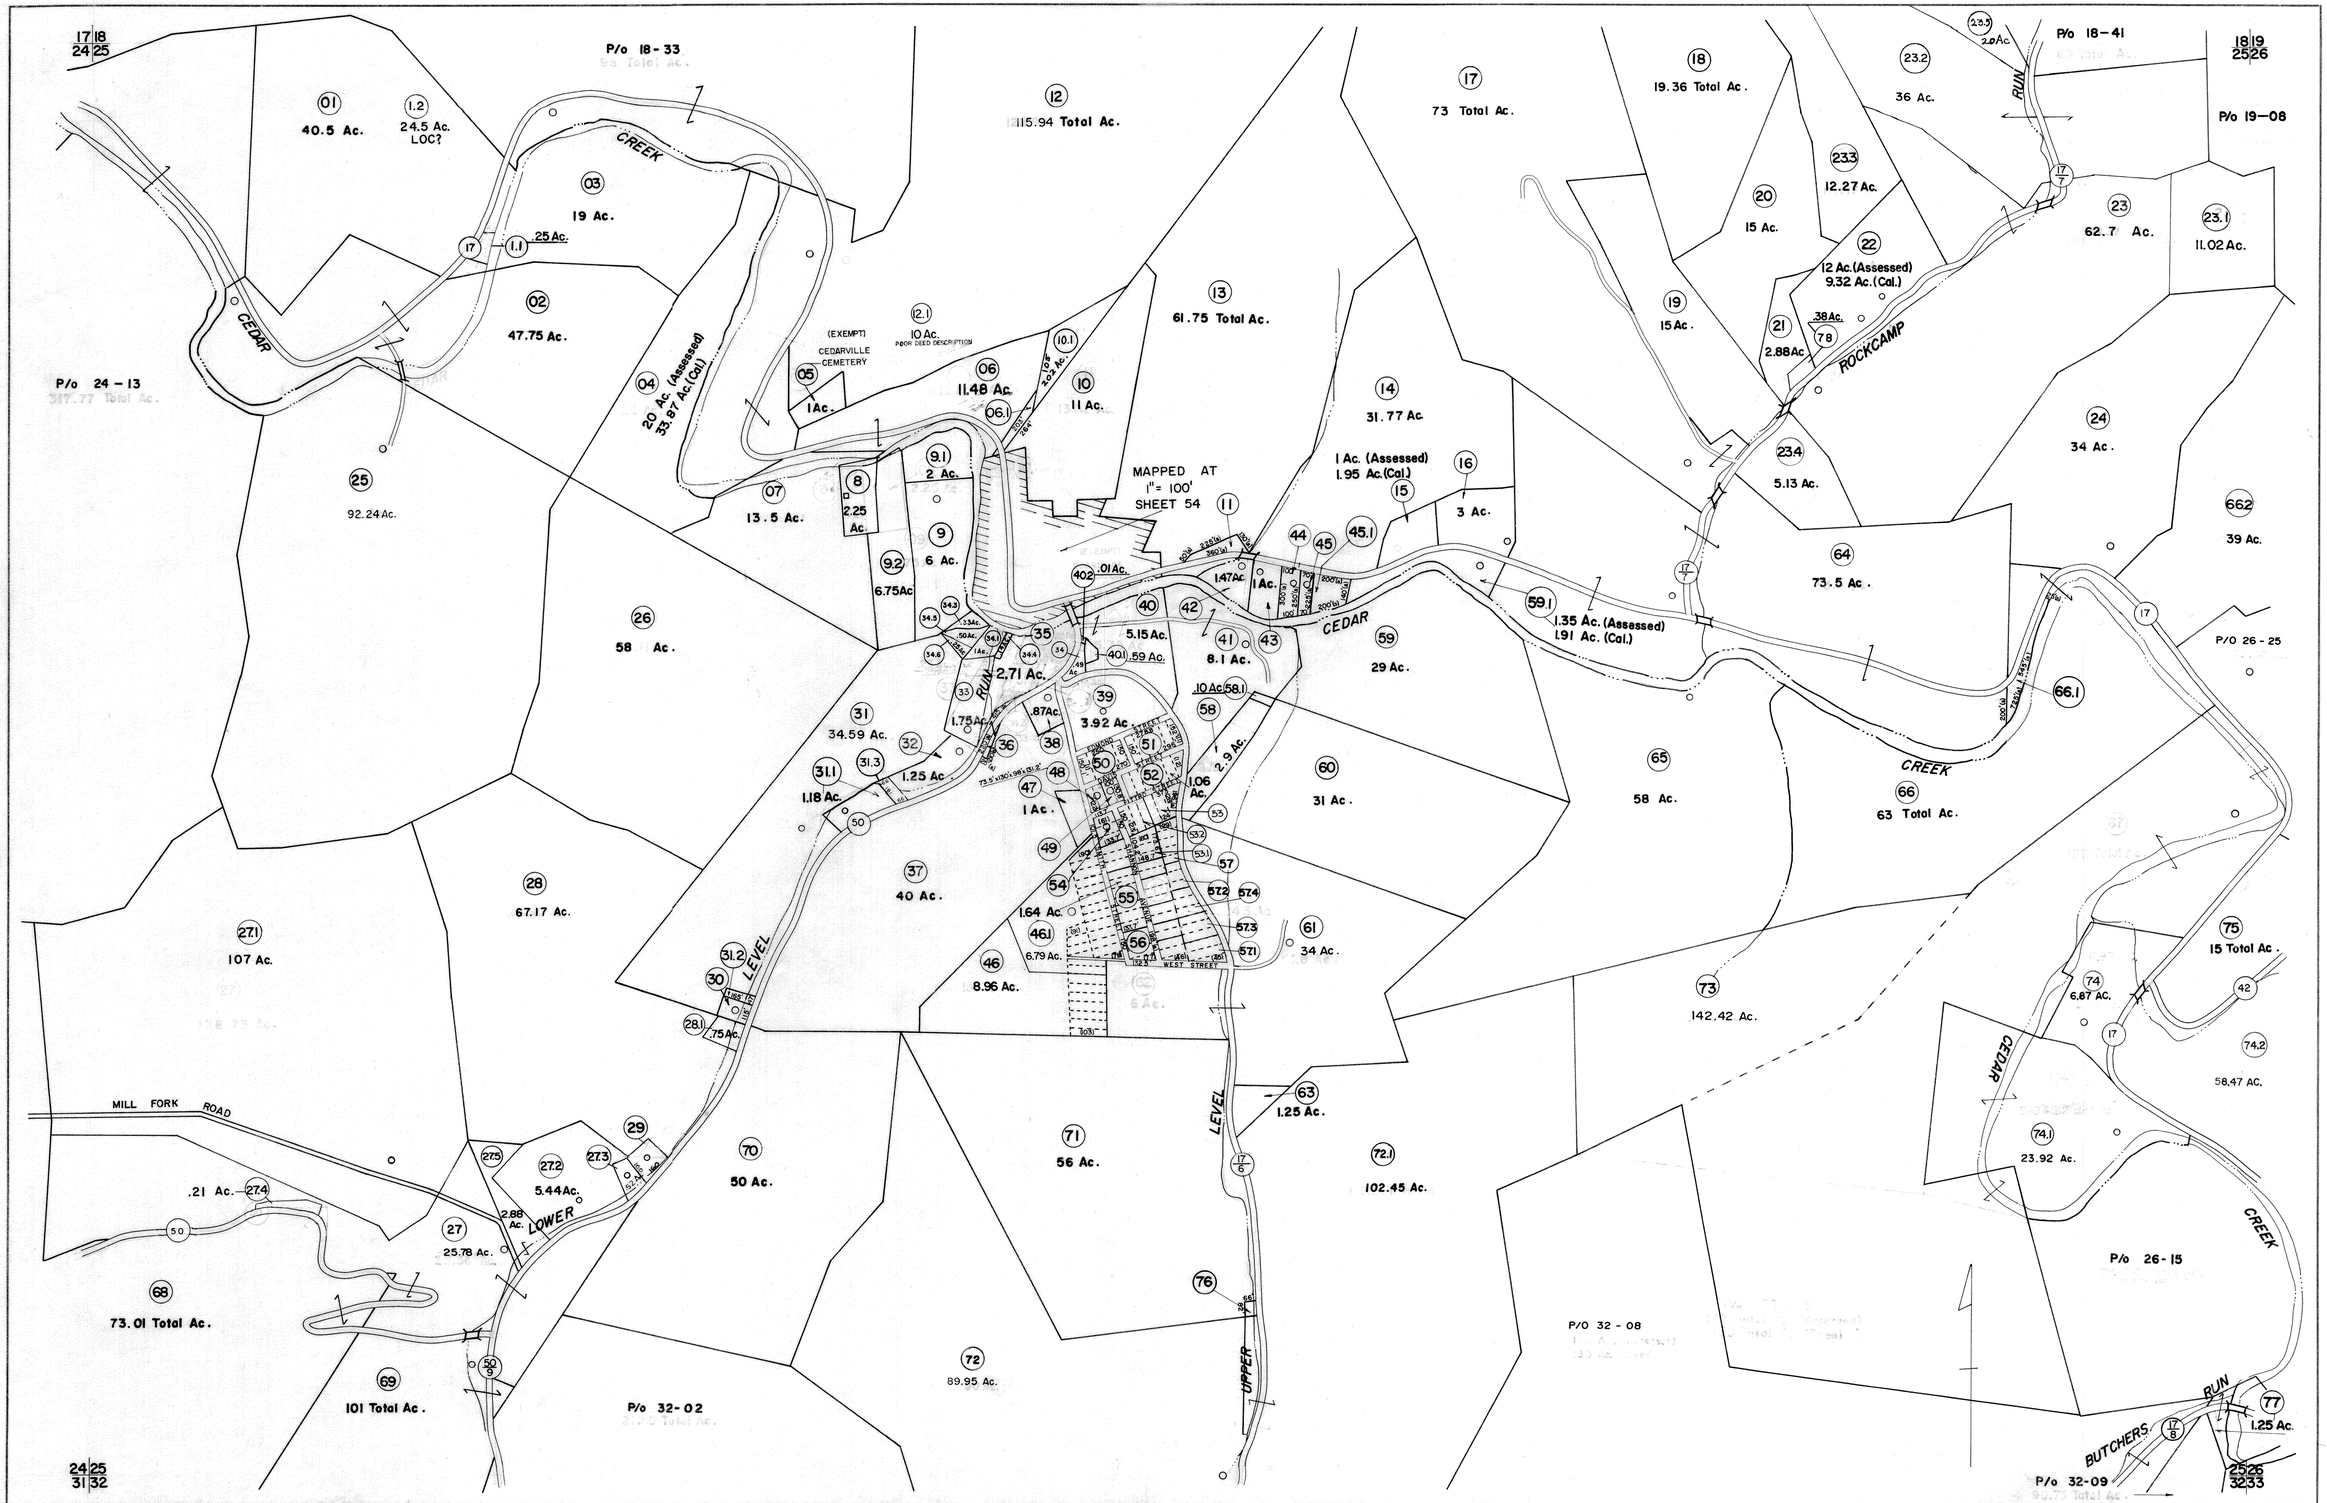

FOR TAX PURPOSES ONLY

Prepared by
L. ROBERT KIMBALL
Consulting Engineer
Ebensburg, Pennsylvania

Legend

Property line		Original lot line	
Edge of pavement or roadway		Deed lot number in parenthesis	(15)
Corporation line		Parcel or index number in circle	99
District line		Improvement	
County line		Railroad	

Revisions

1	REVISED 11/26/63		9	Revised to 7-1-87	DK	17	O.G.I.S 4-1-96 J.E.B
2	REVISED TO JULY 1965 ras		10	To 1-1-89	DK	18	SLS INC.-J.W.M. 4/97
3	10-27-75 DS		11	Revised to 7-1-90	DK	19	SLS INC. 4/2/98 JWM
4	4-21-77 D.H.		12	OGIS 1-12-91	NGK	20	ESI 4/29/02 REK
5	Revised to 7-81	DK	13	OGIS 4/12/92	NK	21	6/9/06 S&H
6	REV. TO 7-1-82	NCS	14	OGIS 4-19-93	JEB	22	6-21-07 H+S
7	Revised to 7-1-83	DK	15	OGIS 5/8/94	SAJ	23	
8	7/1/85	RLB	16	OGIS 4-95	HD	24	

STATE OF WEST VIRGINIA
COUNTY OF GILMER
Office of Assessor

CENTER DISTRICT
SHEET 25

Date, Aerial Photography: MAY, 1961
Photo No: 249

Date, Map: APRIL, 1963
Scale: 1"= 400'