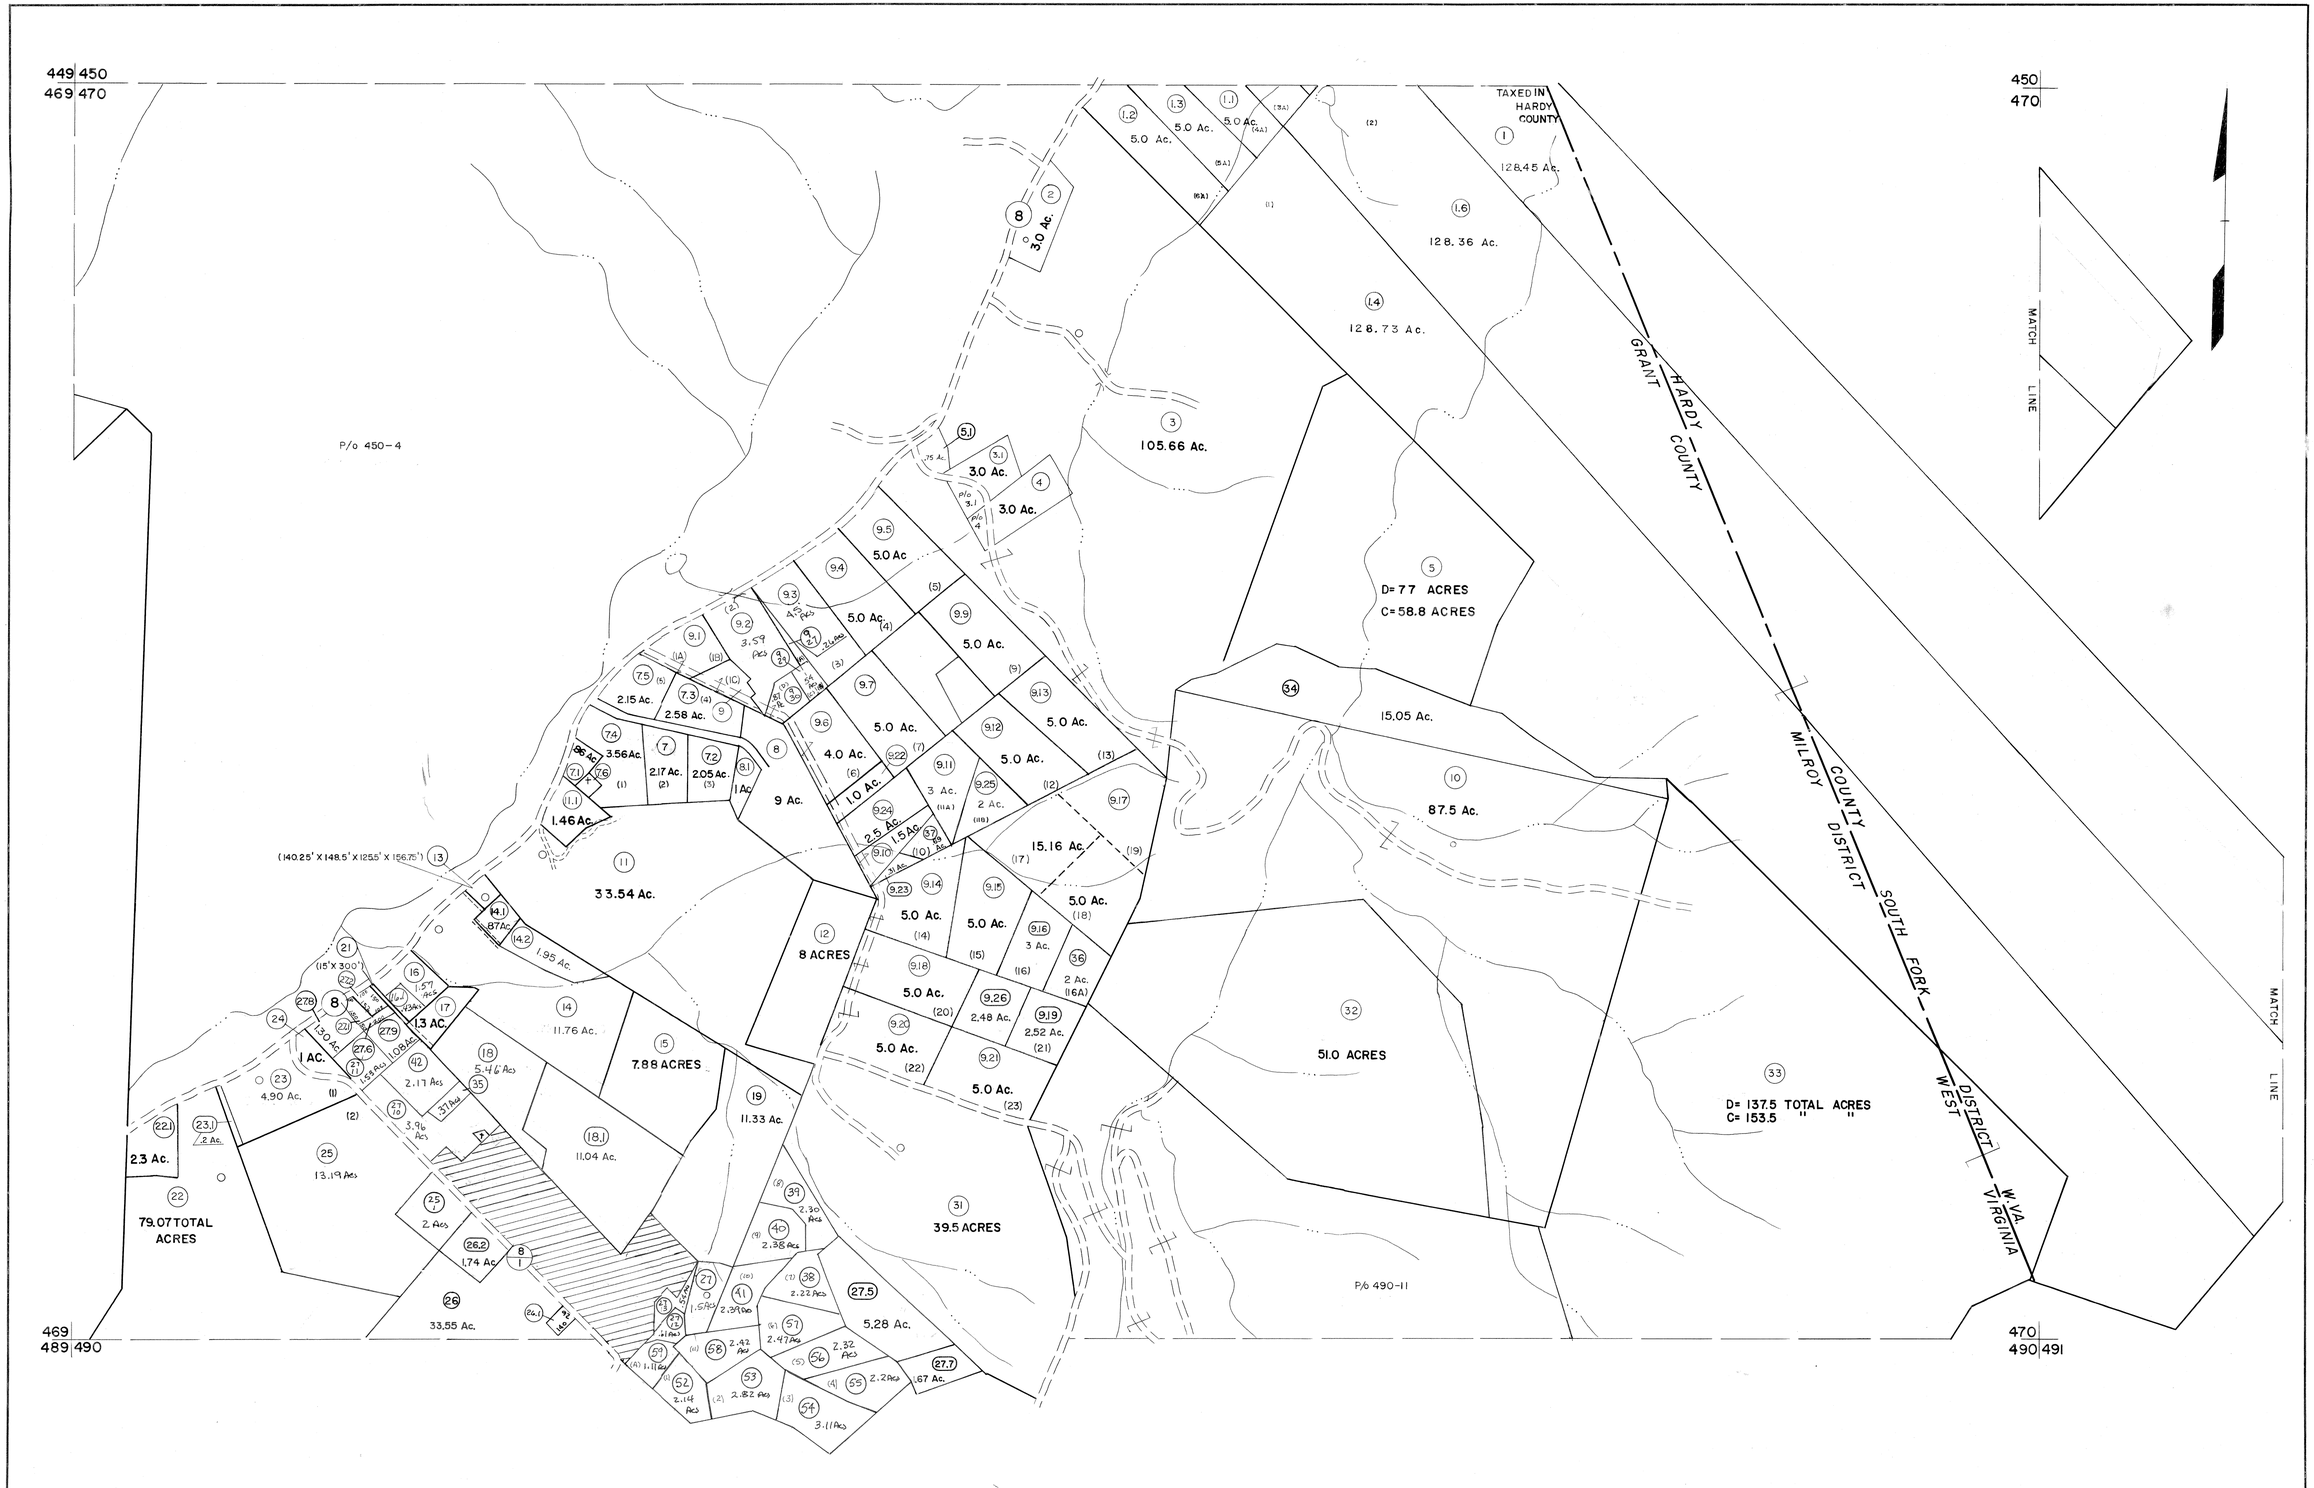

For Tax Purposes Only

Prepared by
MICHAEL BAKER, JR., INC.
Consulting Engineers
Rochester, Pennsylvania

Legend

Property line		Original lot line	
Edge of pavement or roadway		Deed lot number	(15)
Corporation line		Parcel or index number	99
District line		Improvement	o
County line		Railroad	

Revisions

1	10-17-74 BAH	9	Revised to 7-19-89 DF	17	
2	9/3/76 JO	10	EXCALIBUR GRAPHICS 7/91	18	
3	Revised to 7-81 DF	11	EXCALIBUR GRAPHICS 7/93	19	
4	Revised to 7-1-82 DF	12	EXCALIBUR 1/99	20	
5	REVISED TO 7-1-83	13	EXCALIBUR 6/99	21	
6	REV. TO 7-1-84 NCS	14	EXCALIBUR 7/03	22	
7	July, 1985	15	EXCALIBUR 7-04	23	
8	REV. TO 7-1-86 NCS	16	Excalibur 7-05	24	

KEY MAP

450
469 470
490

GRANT COUNTY
STATE OF WEST VIRGINIA
Office of Assessor

DISTRICT
MILROY

SHEET NO: 470

Date, Aerial Photography: November, 1961 Date, Map: Dec., 1962
Photo No: Scale: 1" = 400'