356,000
2,055,000

356,000
2,057,000

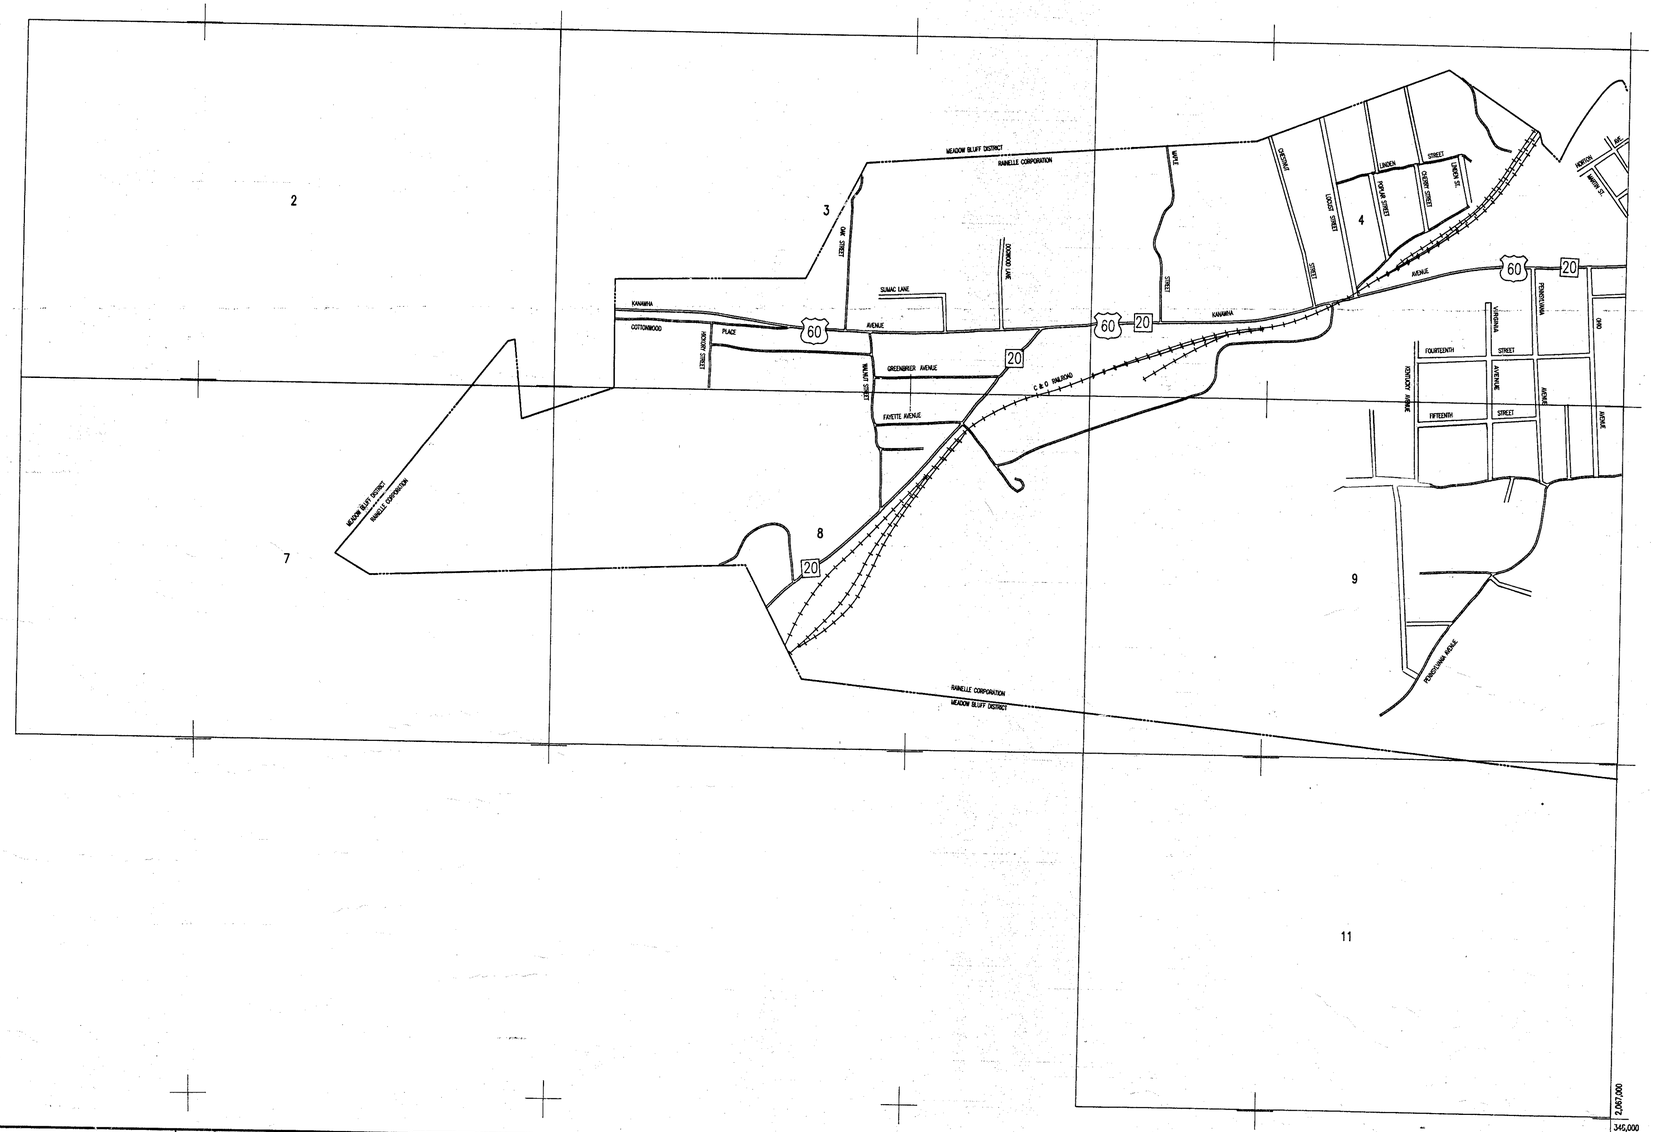

348,000
2,055,000

345,000
2,057,000

West Virginia State Tax Department
For Tax Purposes Only
Base Mapping – Prepared By
Pentree, inc.
Oak Hill, West Virginia
Cadastral Mapping – Prepared By
Brackenrich & Associates, Inc.
Lewisburg, West Virginia

LEGEND

Property line		Original lot line or interior tract	
Roadway		Deed lot number	(15)
Water		Parcel or index number	(8)
Corporation line		improvement	o
District line		Railroad	
County line		Scaled dimension	8
State line		Deed	
Land hook		Calculated	

RESTRICTION

All tax maps created under the provisions of reappraisal legislation are the property of the State of West Virginia and the reproduction, copying, distribution or sale of such tax maps or any copies the[reof] without the written permission of the State [Tax Comm]issioner is prohibited by law.

REVISIONS

N

1	2

GREENBRIER COUNTY

STATE OF WEST VIRGINIA

Lewisburg, West Virginia

RAINELLE CORPORATION INDEX SHEET 1 of 2

Scale: 1" = 400'