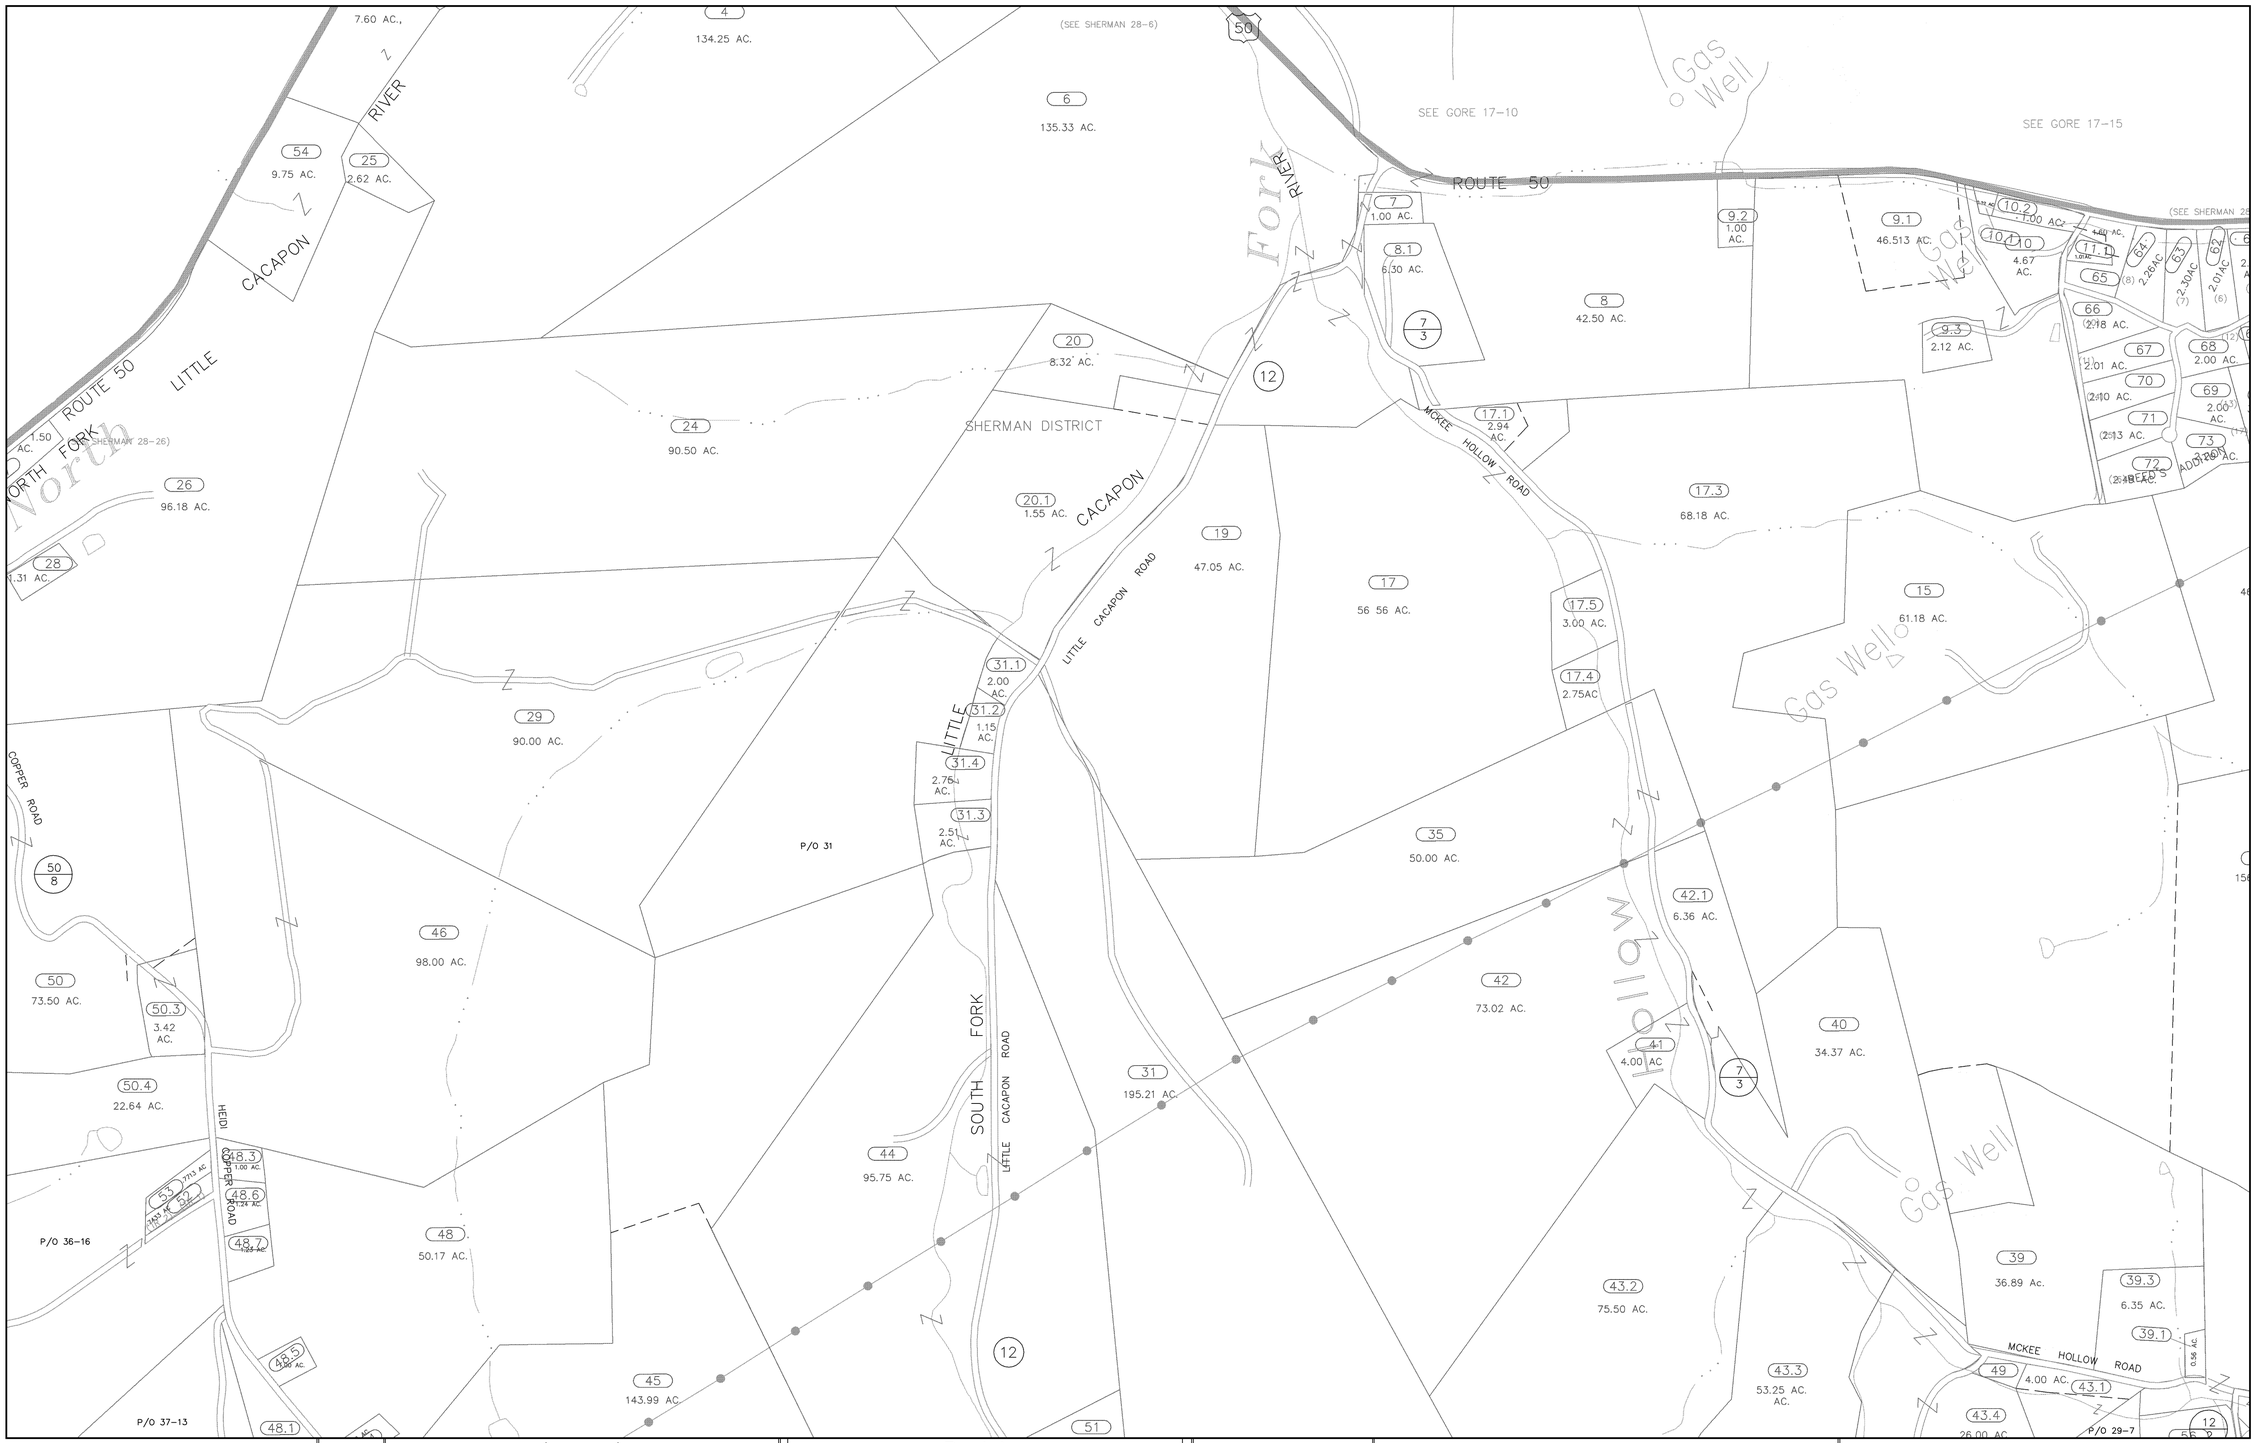

WV LEGISLATIVE REGULATION
TITLE 189 SERIES 5 1991
ARTICLE 5 SECTION 5.1

Reproduction of tax maps prohibited –
No person may reproduce, copy, distribute or sell copies of tax maps prepared by the counties without having first obtained the written permission of the county assessor.

TAX MAPS DIGITALLY REPRODUCED BY: COMPUTER MAPPING CONSULTANTS, INC. 221 S. 3RD ST., OAKLAND, MD 21550

Legend

Property line	Original lot line
Edge of Pavement	Deed lot number in parenthesis (15)
Corporation line	Parcel or index number 999.9
District line	Improvement
County line	Railroad
State line	

Revisions

1	AS OF JULY 1 1996	KWS	9	AS OF JULY 1 2005	JVB
2	AS OF JULY 1 1997	KWS	10	AS OF JULY 1 2006	JVB
3	AS OF JULY 1 1999	JVB	11		
4	AS OF JULY 1 2000	JVB	12		
5	AS OF JULY 1 2001	JVB	13		
6	AS OF JULY 1 2002	JVB	14		
7	AS OF JULY 1 2003	JVB	15		
8	AS OF JULY 1 2004	JVB	16		

MAP REFERENCE

	27	26
36	28	25
37	29	24

HAMPSHIRE COUNTY – WEST VIRGINIA

Office of Assessor

For Tax Purposes Only

AS OF JULY 1 2006

SHERMAN

Map No.: 28 FILE NAME:

Aerial Photography: 4/59 Date of Map: 9/59

Photo No.: 5-10 Scale: 1 inch = 400 ft