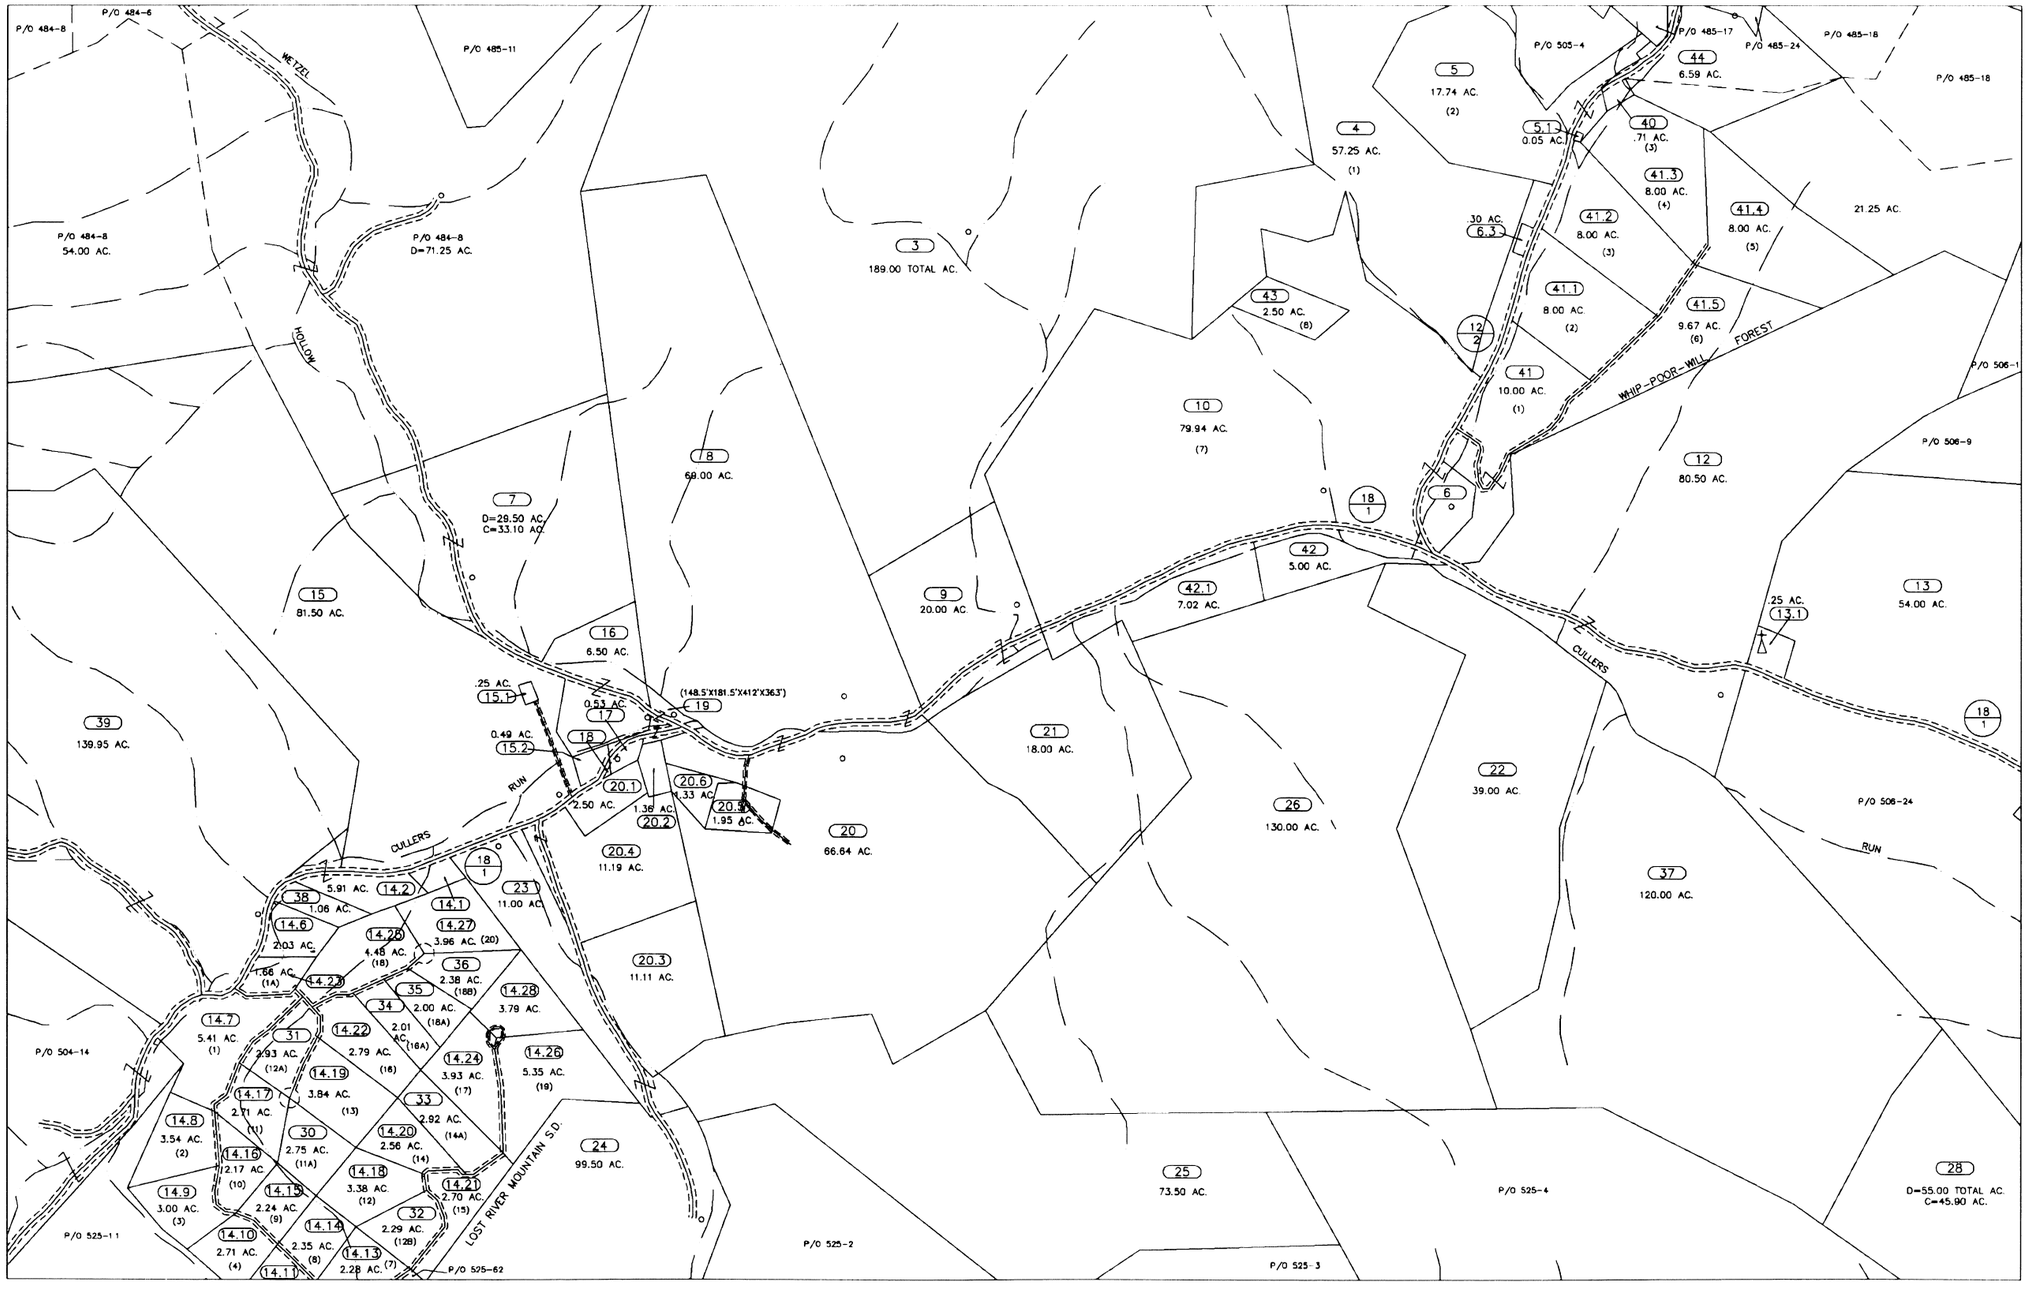

For Tax Purposes Only

Prepared by
MICHAEL BAKER, JR., INC.
Consulting Engineers
Rochester, Pennsylvania

TAX MAPS DIGITALLY REPRODUCED BY: COMPUTER MAPPING CONSULTANTS, INC. 119 S. 3RD ST., OAKLAND, MD 21550

N

Legend

Property line		Original lot line	
Edge of Pavement		Deed lot number in parenthesis	(15)
Corporation line		Parcel or index number	999.9
District line		Improvement	o
County line		Railroad	
State line			

Revisions

1		9	
2		10	
3		11	
4		12	
5		13	
6		14	
7		15	
8		16	

MAP REFERENCE

484	485	486
504	505	506
524	525	526

HARDY COUNTY
Office of Assessor
For Tax Purposes Only

LOST RIVER

Map No. 505 FILE NAME: LR02-505.DWG
Date,Aerial Photography: 11/61 Date of Map: 12/62
Photo No.: Scale: 1" = 400'