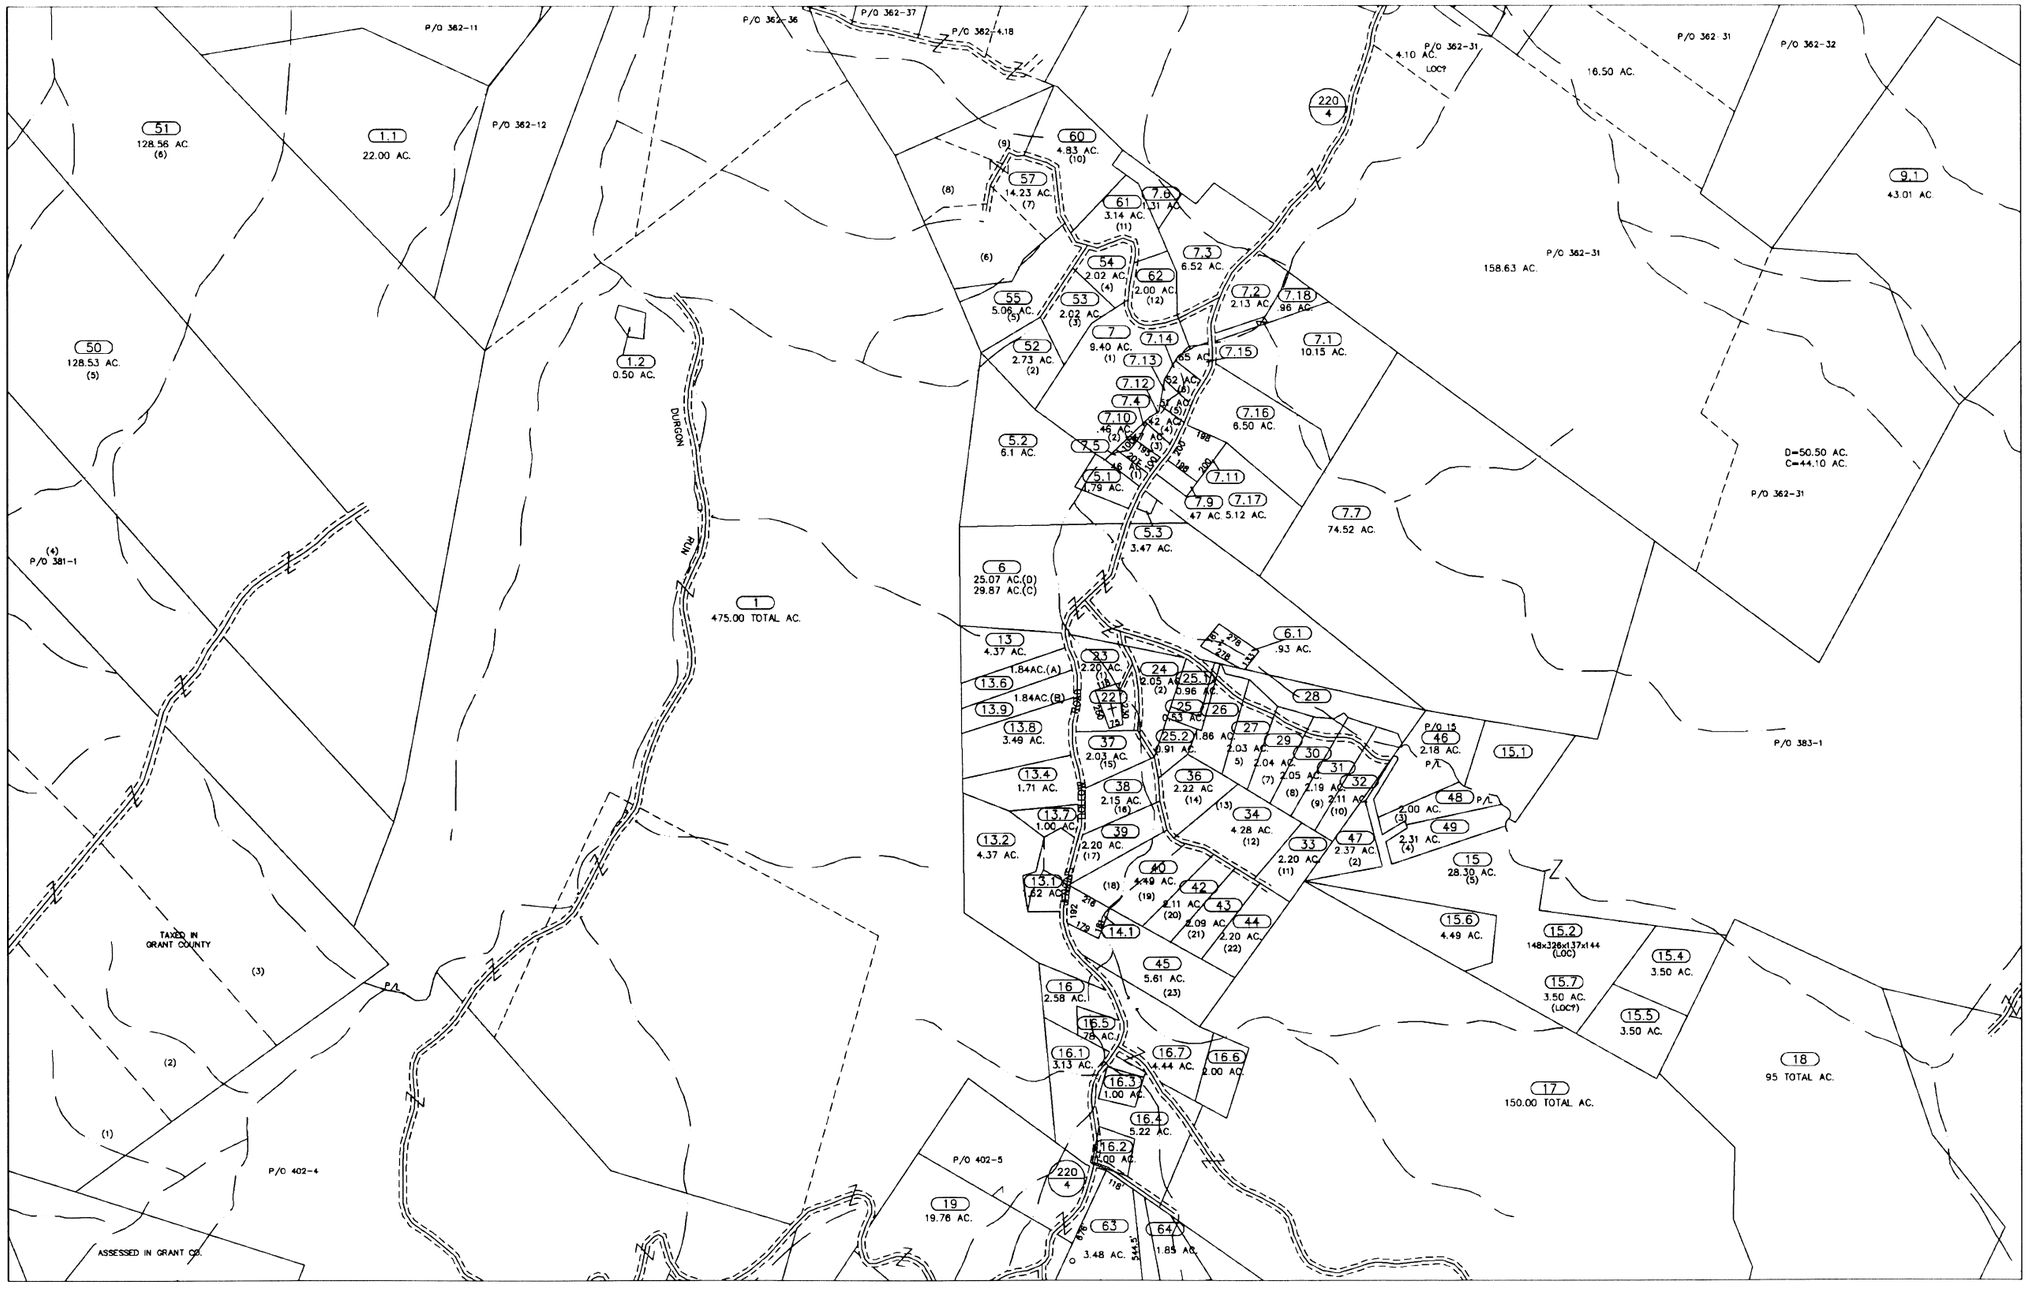

For Tax Purposes Only

Prepared by
MICHAEL BAKER, JR., INC.
Consulting Engineers
Rochester, Pennsylvania

TAX MAPS DIGITALLY REPRODUCED BY: COMPUTER MAPPING CONSULTANTS, INC. 119 S. 3RD ST., OAKLAND, MD 21550

N

Legend

Property line		Original lot line	
Edge of Pavement		Deed lot number in parenthesis	(15)
Corporation line		Parcel or index number	999.9
District line		Improvement	o
County line		Railroad	
State line			

Revisions

1		9	
2		10	
3		11	
4		12	
5		13	
6		14	
7		15	
8		16	

MAP REFERENCE

361	362	363
381	382	383
	402	403

HARDY COUNTY

Office of Assessor

For Tax Purposes Only

SOUTHFORK

Map No. 382 FILE NAME: SF05-382.DWG

Date,Aerial Photography: 11/61 Date of Map: 12/62

Photo No.: Scale: 1" = 400'