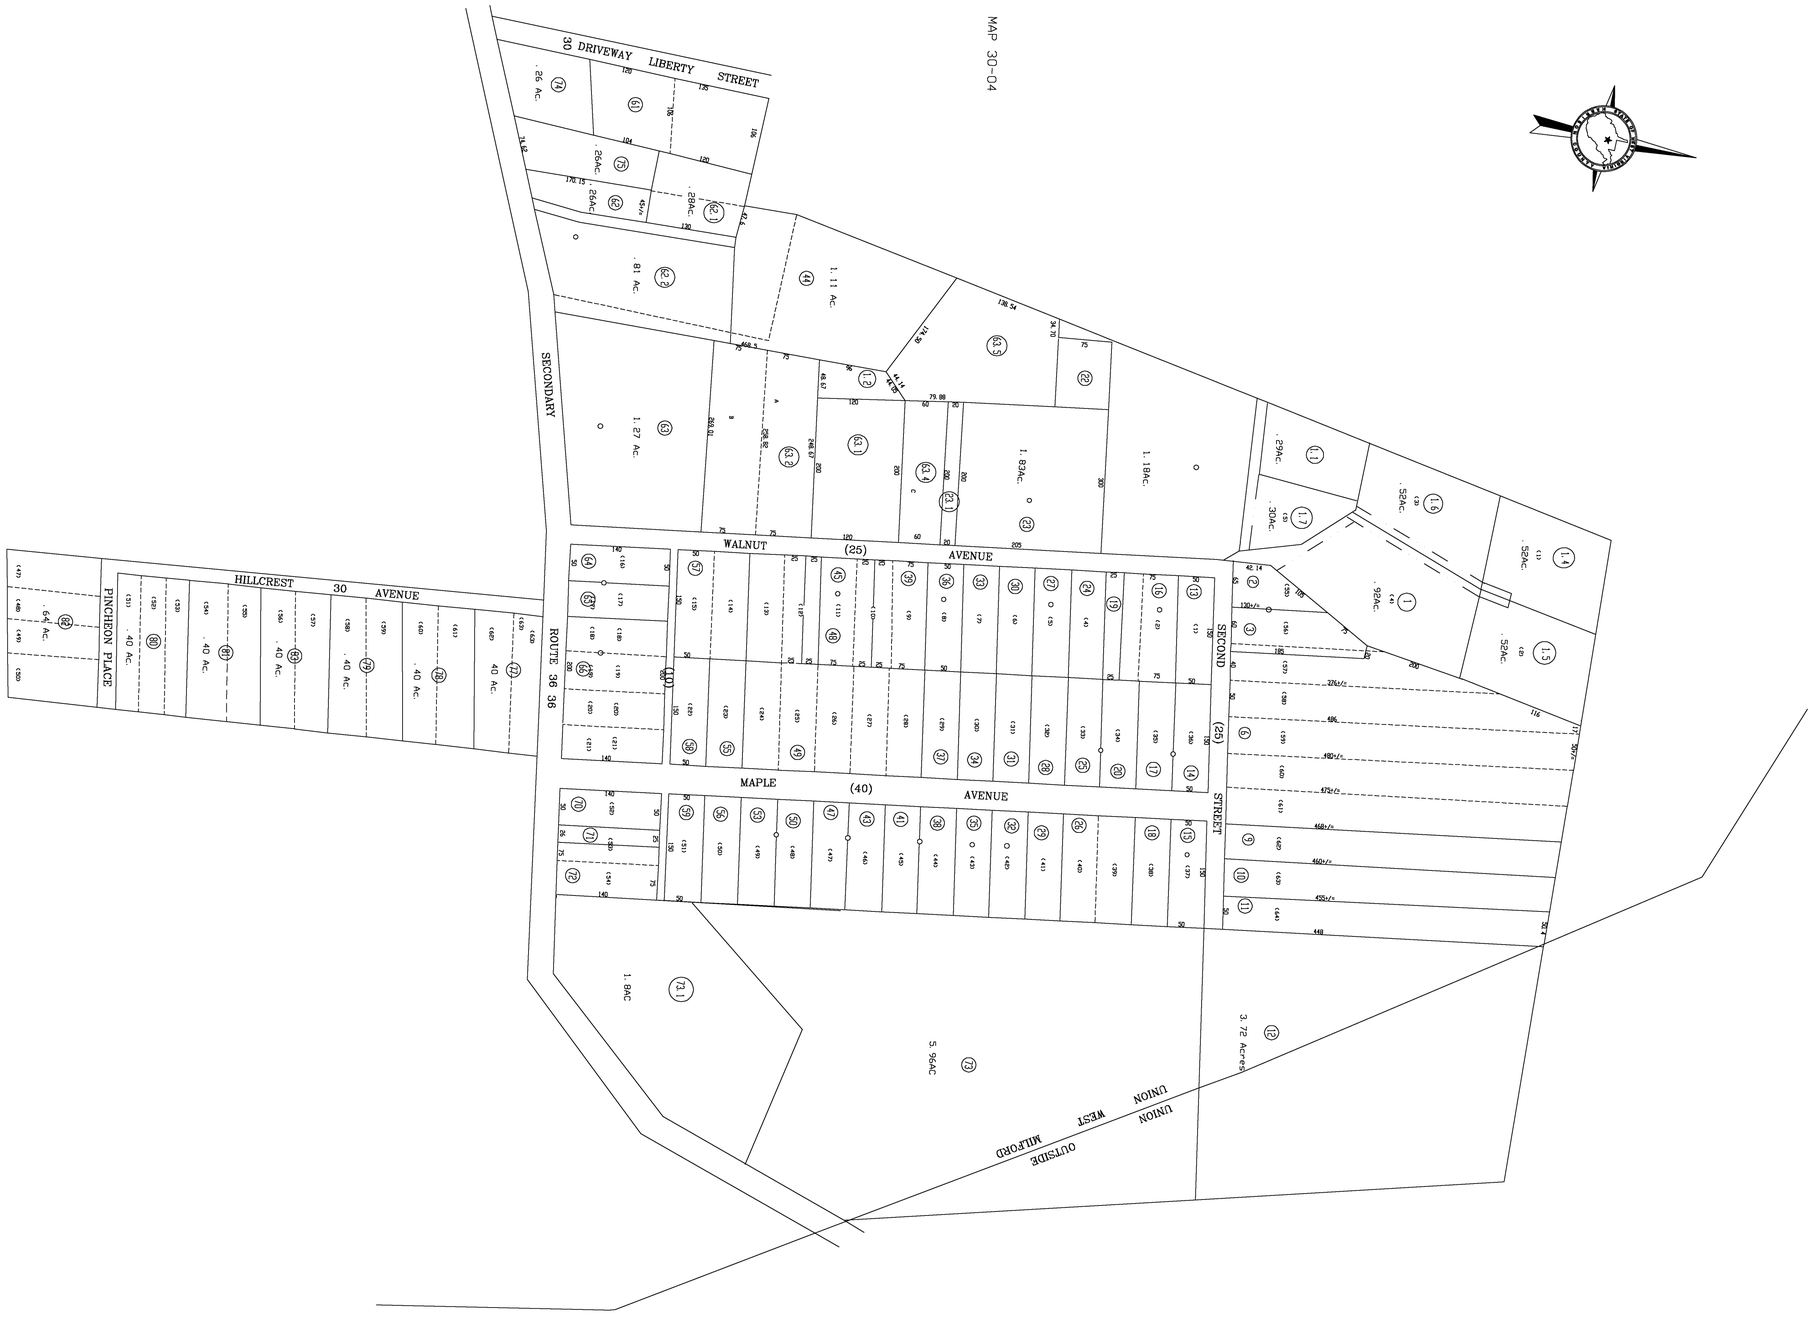

For Tax Purposes Only

CHERYL L. ROMANO

HARRISON COUNTY ASSESSOR

LEGEND

Property line		Deed lot number	(15)
Edge of pavement or roadway	— — —	Parcel or Index number	XX
Corporation line		Improvement	o
District line		Railroad	
County line	— — — —	Church	†
Original lot line	- - - - - -	Cemetery	
		Golf Course	
		School	

REVISIONS

1	
2	
3	
4	
5	
6	
7	
8	

RESTRICTION

All tax maps created under the provisions of reappraisal legislation are the property of Harrison County West Virginia and the reproduction, copying distribution or sale of such tax maps or any copies thereof without the written permission of the Harrison County Assessor is prohibited by law.

KEY MAP

	385	
385	3001	
	385	

HARRISON COUNTY

STATE OF WEST VIRGINIA

Office of Assessor

DISTRICT
UNION – WEST MILFORD
MAP NO:
30–01

Date,Aerial Photography: April 1960 Date, Map: Sept. 1960
Photo No: Scale: 1" = 100'