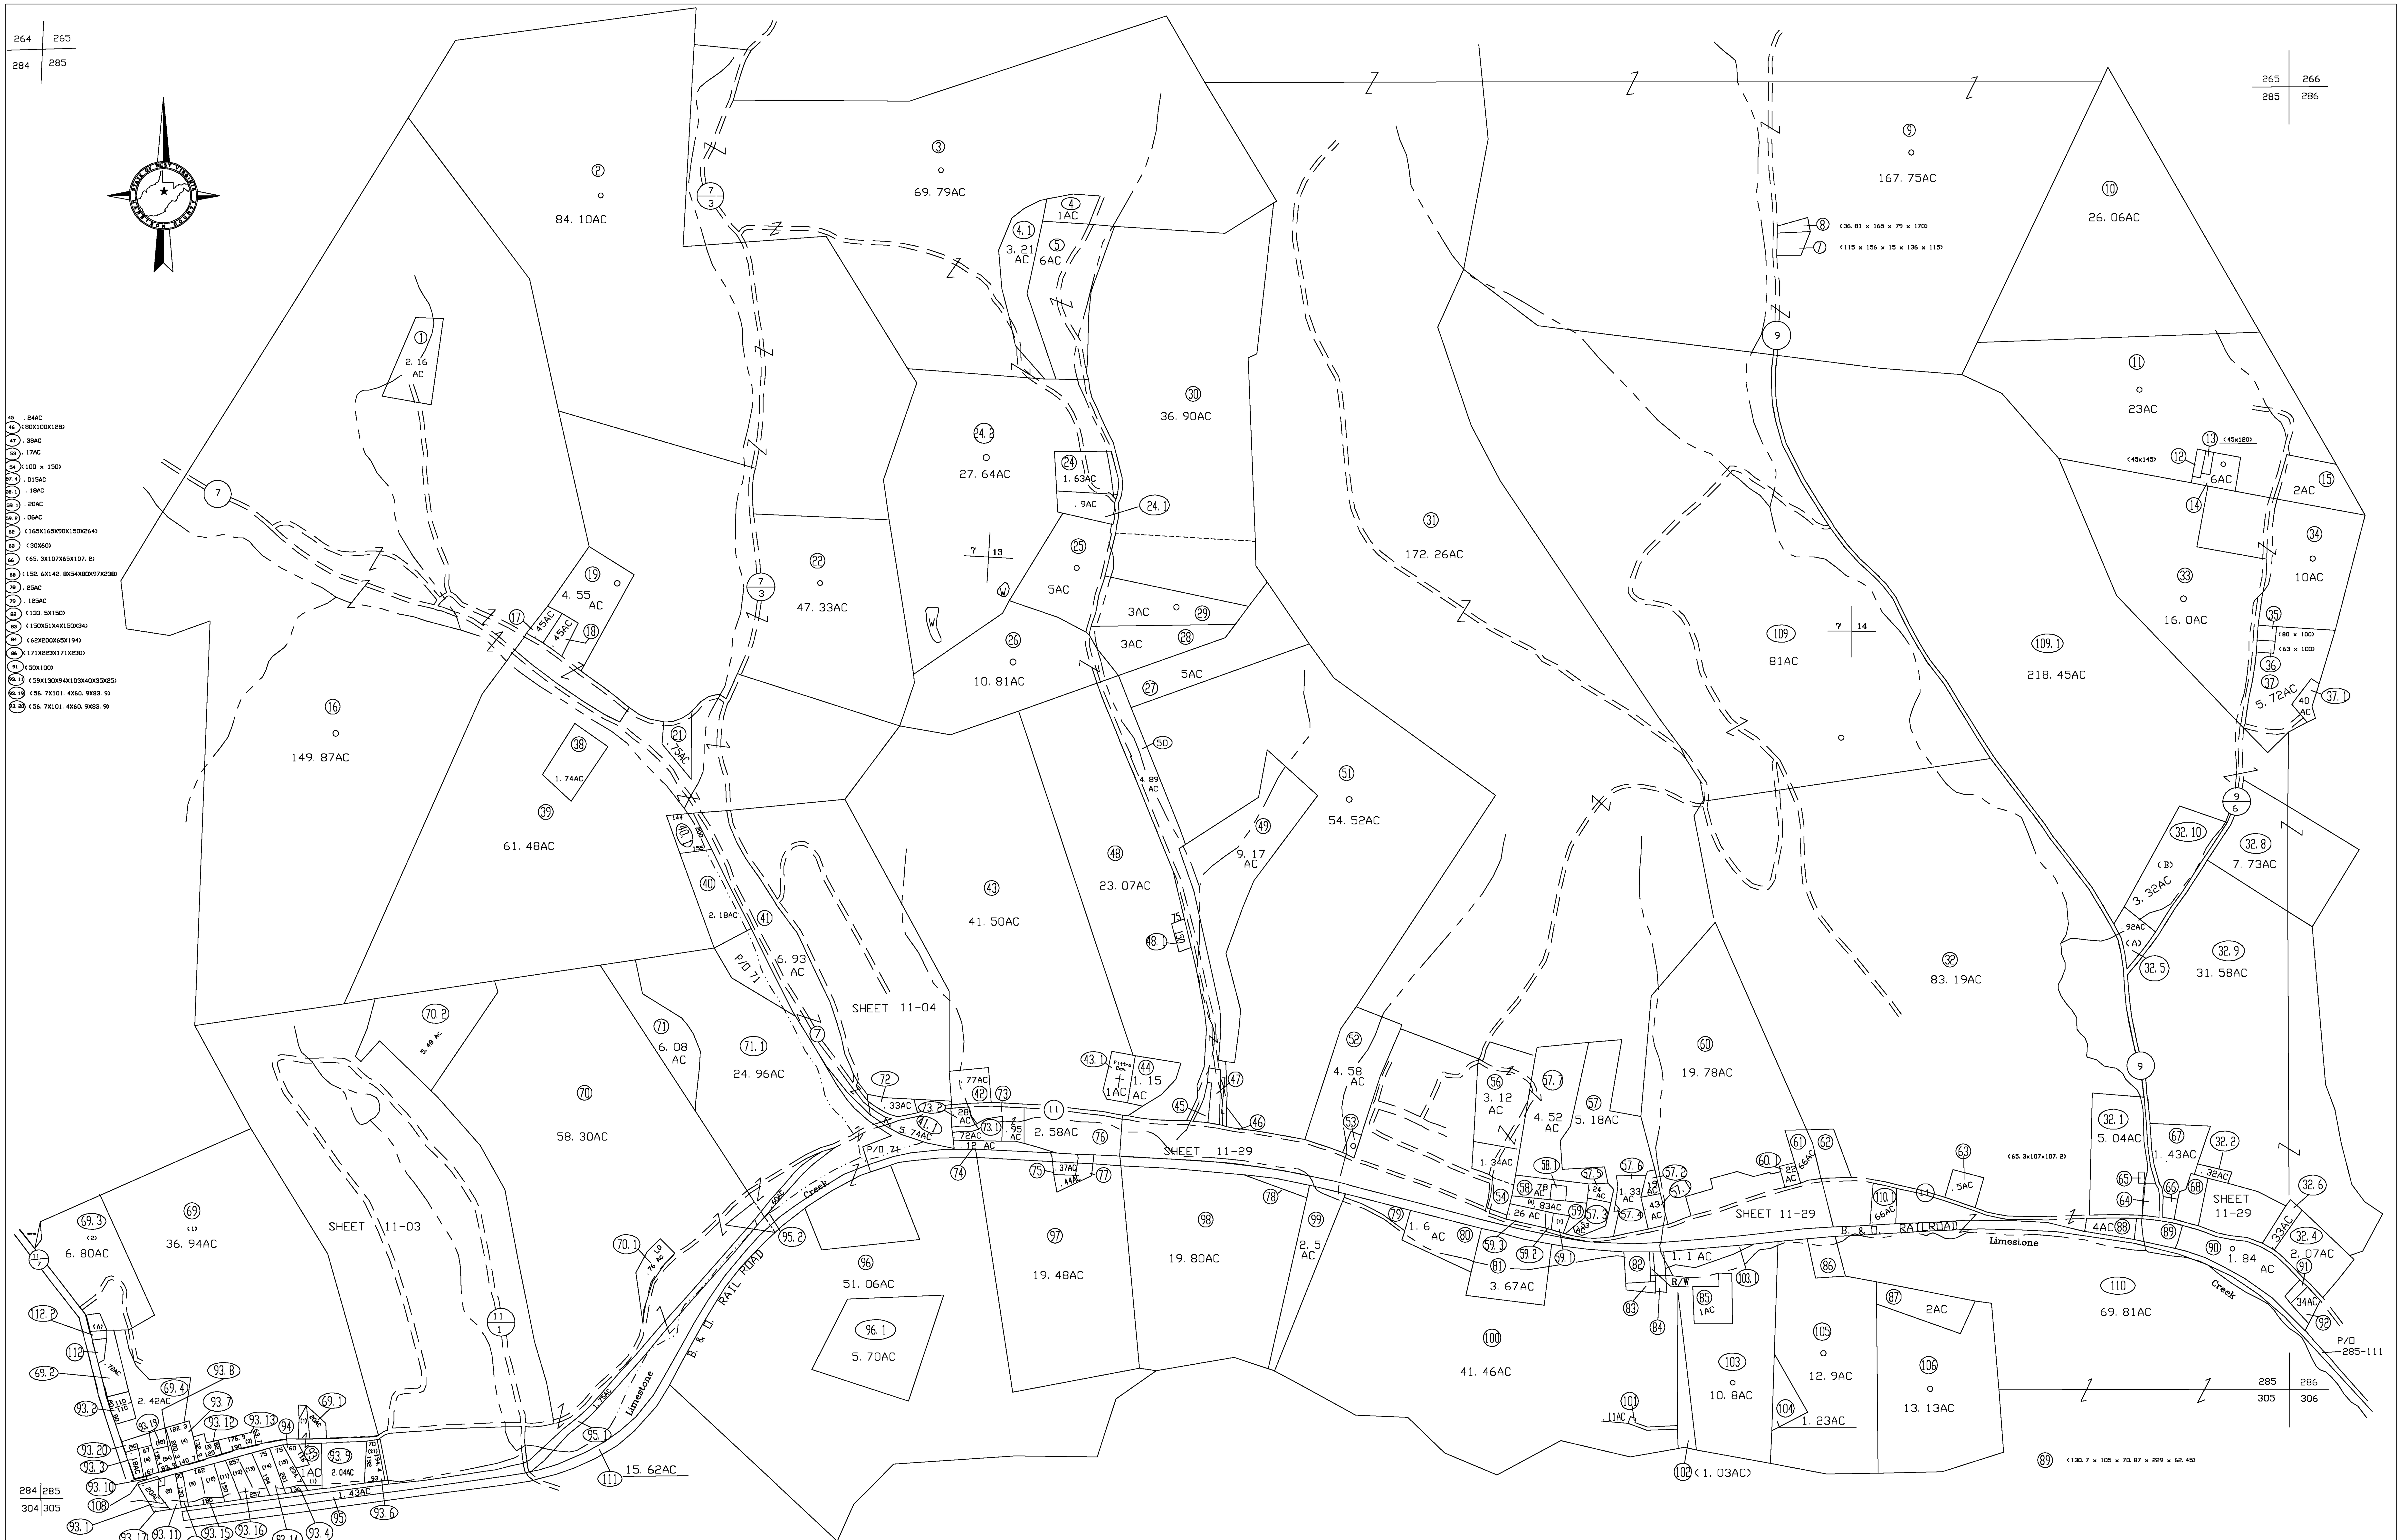

For Tax Purposes Only
CHERYL L. ROMANO
HARRISON COUNTY ASSESSOR

LEGEND

Property line	————	Deed lot number	(15)
Edge of pavement or roadway	— — —	Parcel or index number	XX
Corporation line	————	Improvement	o
District line	————	Railroad	————
County line	— — — —	Church	†
Original lot line	- - - - - - -	Cemetery	
		Golf Course	
		School	

REVISIONS

1	
2	
3	
4	
5	
6	
7	
8	

RESTRICTION

All tax maps created under the provisions of reappraisal legislation are the property of Harrison County West Virginia and the reproduction, copying distribution or sale of such tax maps or any copies thereof without the written permission of the Harrison County Assessor is prohibited by law.

KEY MAP

264	265	266
284	**285**	286
304	305	306

HARRISON COUNTY

STATE OF WEST VIRGINIA

Office of Assessor

DISTRICT
COAL
MAP NO:
285

Date, Aerial Photography: April 1960 Date, Map: Sept. 1960
Photo No: Scale: 1" = 400'