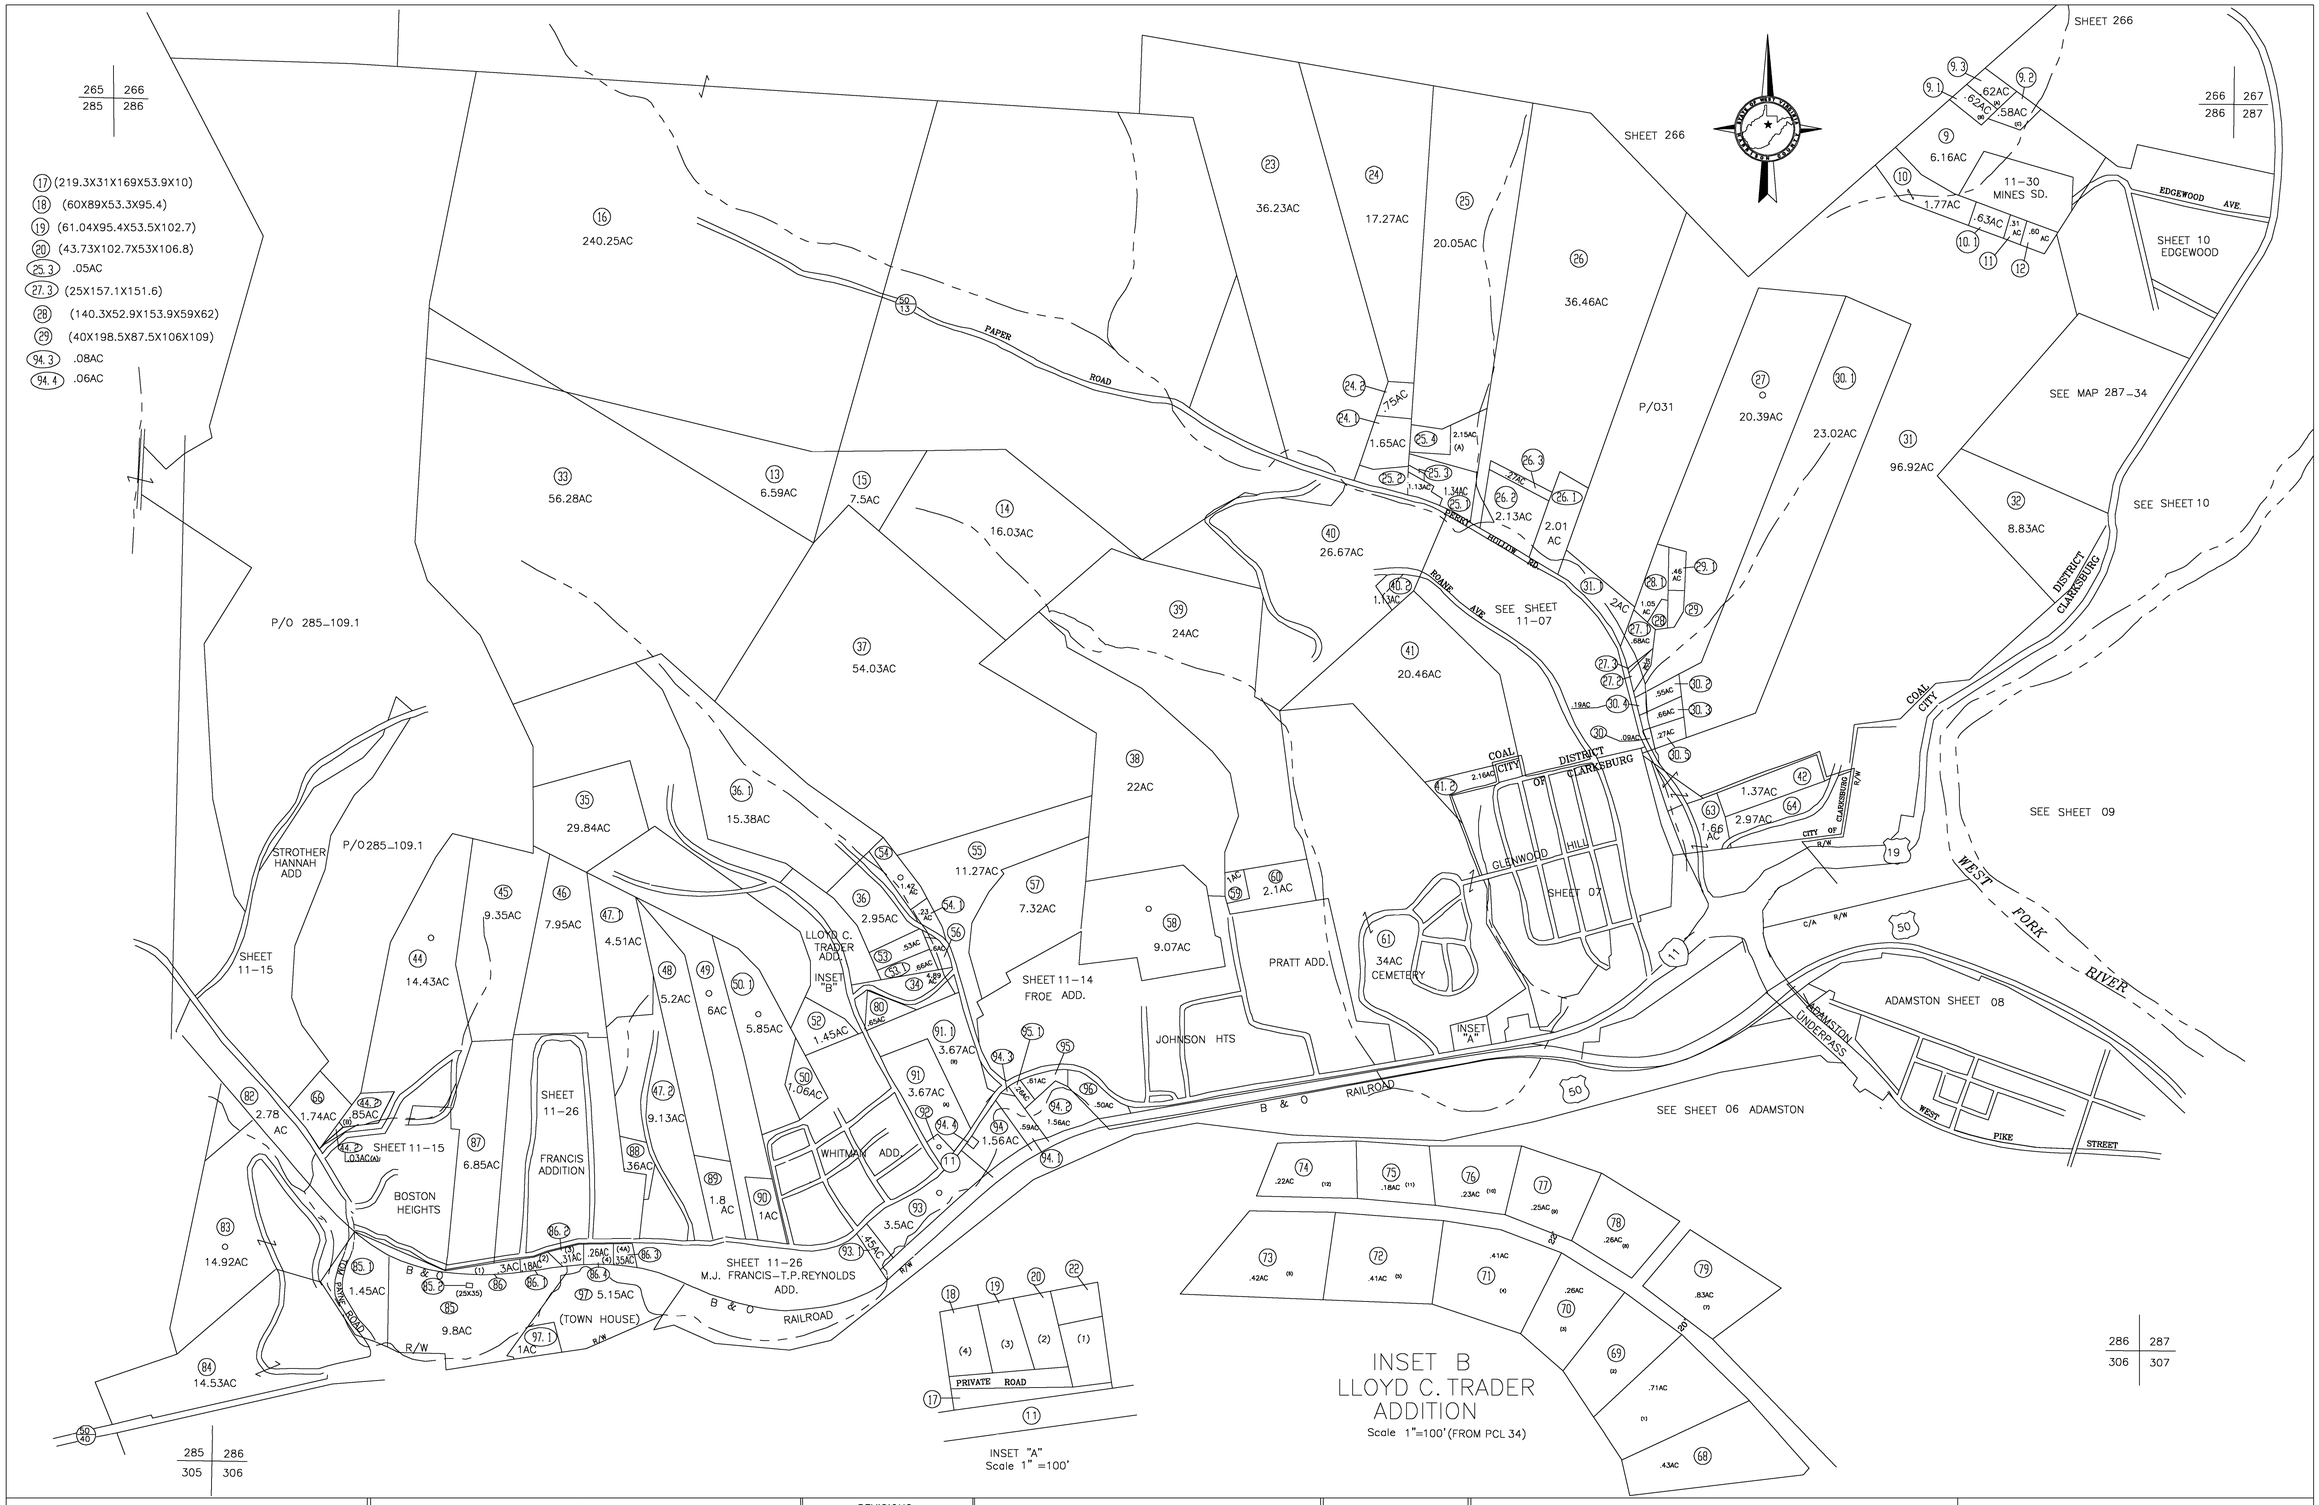

For Tax Purposes Only

CHERYL L. ROMANO

HARRISON COUNTY ASSESSOR

LEGEND

Property line		Deed lot number	(15)
Edge of pavement or roadway		Parcel or Index number	XX
Corporation line		Improvement	
District line		Railroad	
County line		Church	
Original lot line		Cemetery	
		Golf Course	
		School	

REVISIONS

1
2
3
4
5
6
7
8

RESTRICTION

All tax maps created under the provisions of reappraisal legislation are the property of Harrison County West Virginia and the reproduction, copying distribution or sale of such tax maps or any copies thereof without the written permission of the Harrison County Assessor is prohibited by law.

KEY MAP

HARRISON COUNTY

STATE OF WEST VIRGINIA

Office of Assessor

DISTRICT
COAL
MAP NO:
286

Date,Aerial Photography: April 1960 Date, Map: Sept. 1960
Photo No: Scale: 1" = 400'