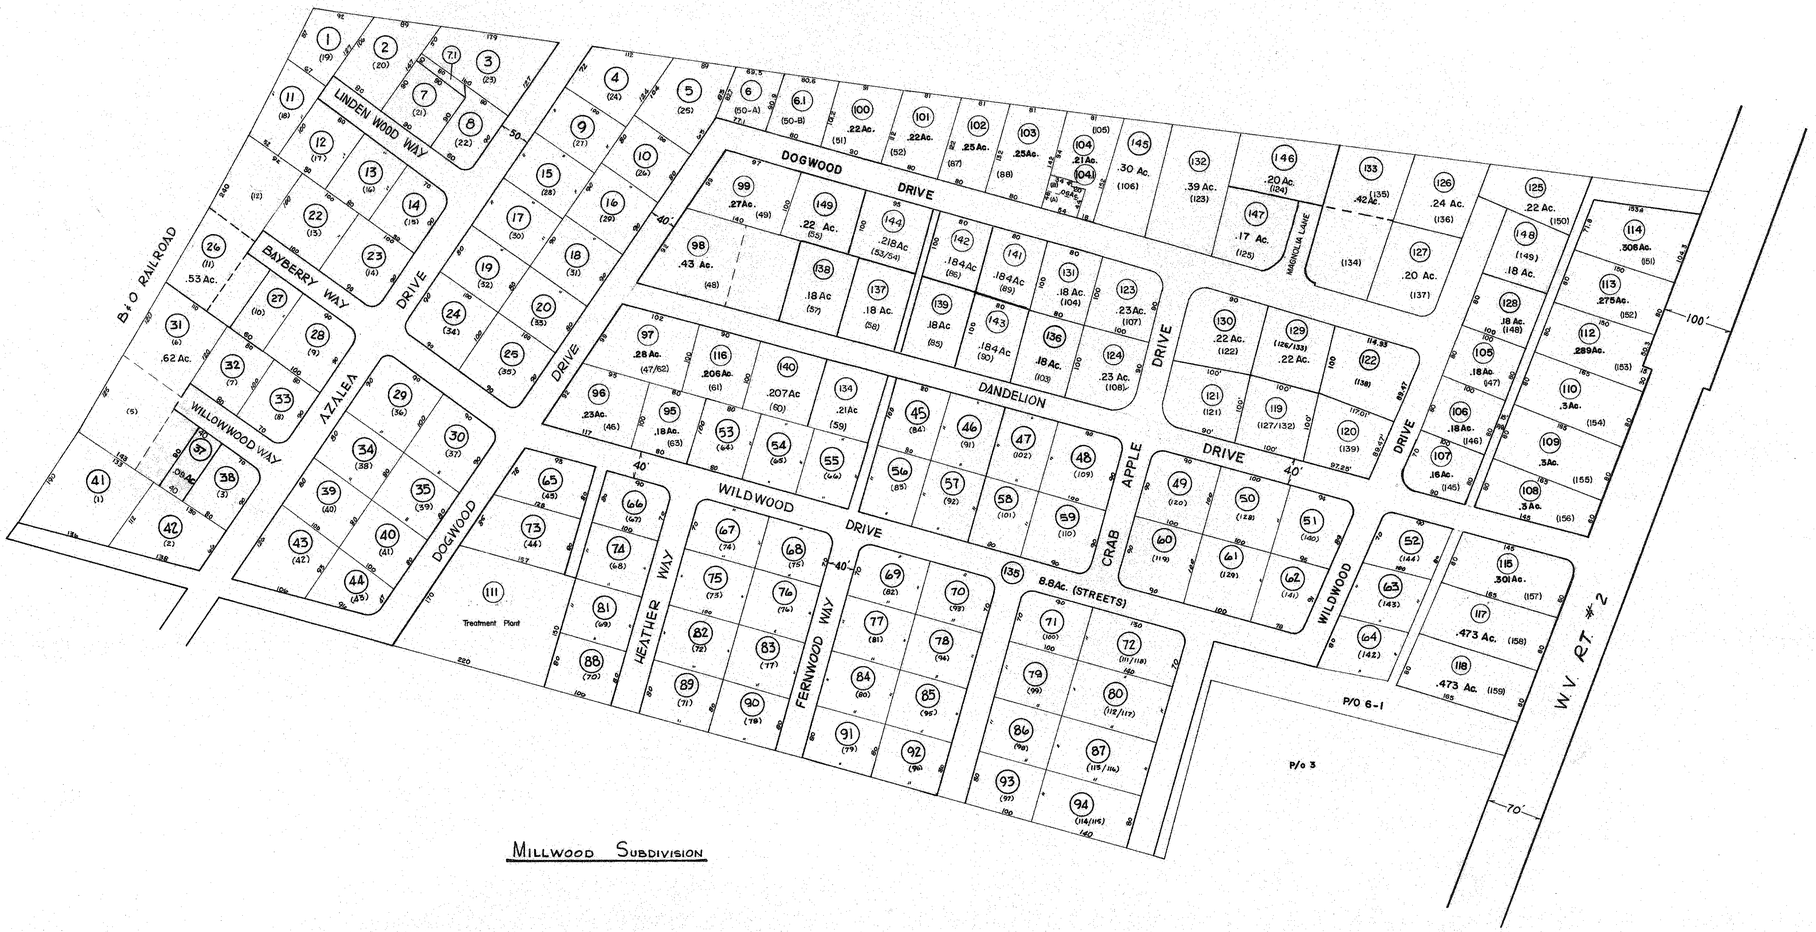

MILLWOOD SUBDIVISION

For Tax Purposes Only

Prepared by
LOCAL GOVERNMENT RELATIONS DIV.
STATE TAX COMMISSIONER
CHARLESTON, W.VA.

H.T. HALL

LEGEND

- Property line
- Edge of pavement or roadway
- Corporation line
- District line
- County line
- Original lot line
- Deed lot number (15)
- Parcel or index number (99)
- Improvement
- Railroad

REVISIONS

1	New Map 1/13/00		
2	7-1-83 Lucky E. Stepp		
3	July, 1986		TRL
4	OGIS	4/19/96	SAJ
5	OGIS	4-97	ND
6	OGIS	5/2/98	SAJ
7	OGIS	4/30/99	SAJ
8	4/16/2000		S&H
	5/21/2001		S&H
	4/6/2002		S&H
	6/6/04		S&H

6-16-05 H.S.
5/29/06 H&S
5-18-07 H.S.
4-17-13 H.S.
4-26-16 H&S

RESTRICTION

All tax maps created under the provisions of reappraisal legislation are the property of the State of West Virginia and the reproduction, copying, distribution or sale of such tax maps or any copies thereof without the written permission of the State Tax Commissioner is prohibited by law.

3/13/17 SLS

KEY MAP

6 6 6
6 6D 6
6 6 6

JACKSON COUNTY

Office of Assessor

UNION DISTRICT

Map No. 6D

Date, Aerial Photography:
Photo No:

Date, Map: 9-19-79
Scale: 1"=100'