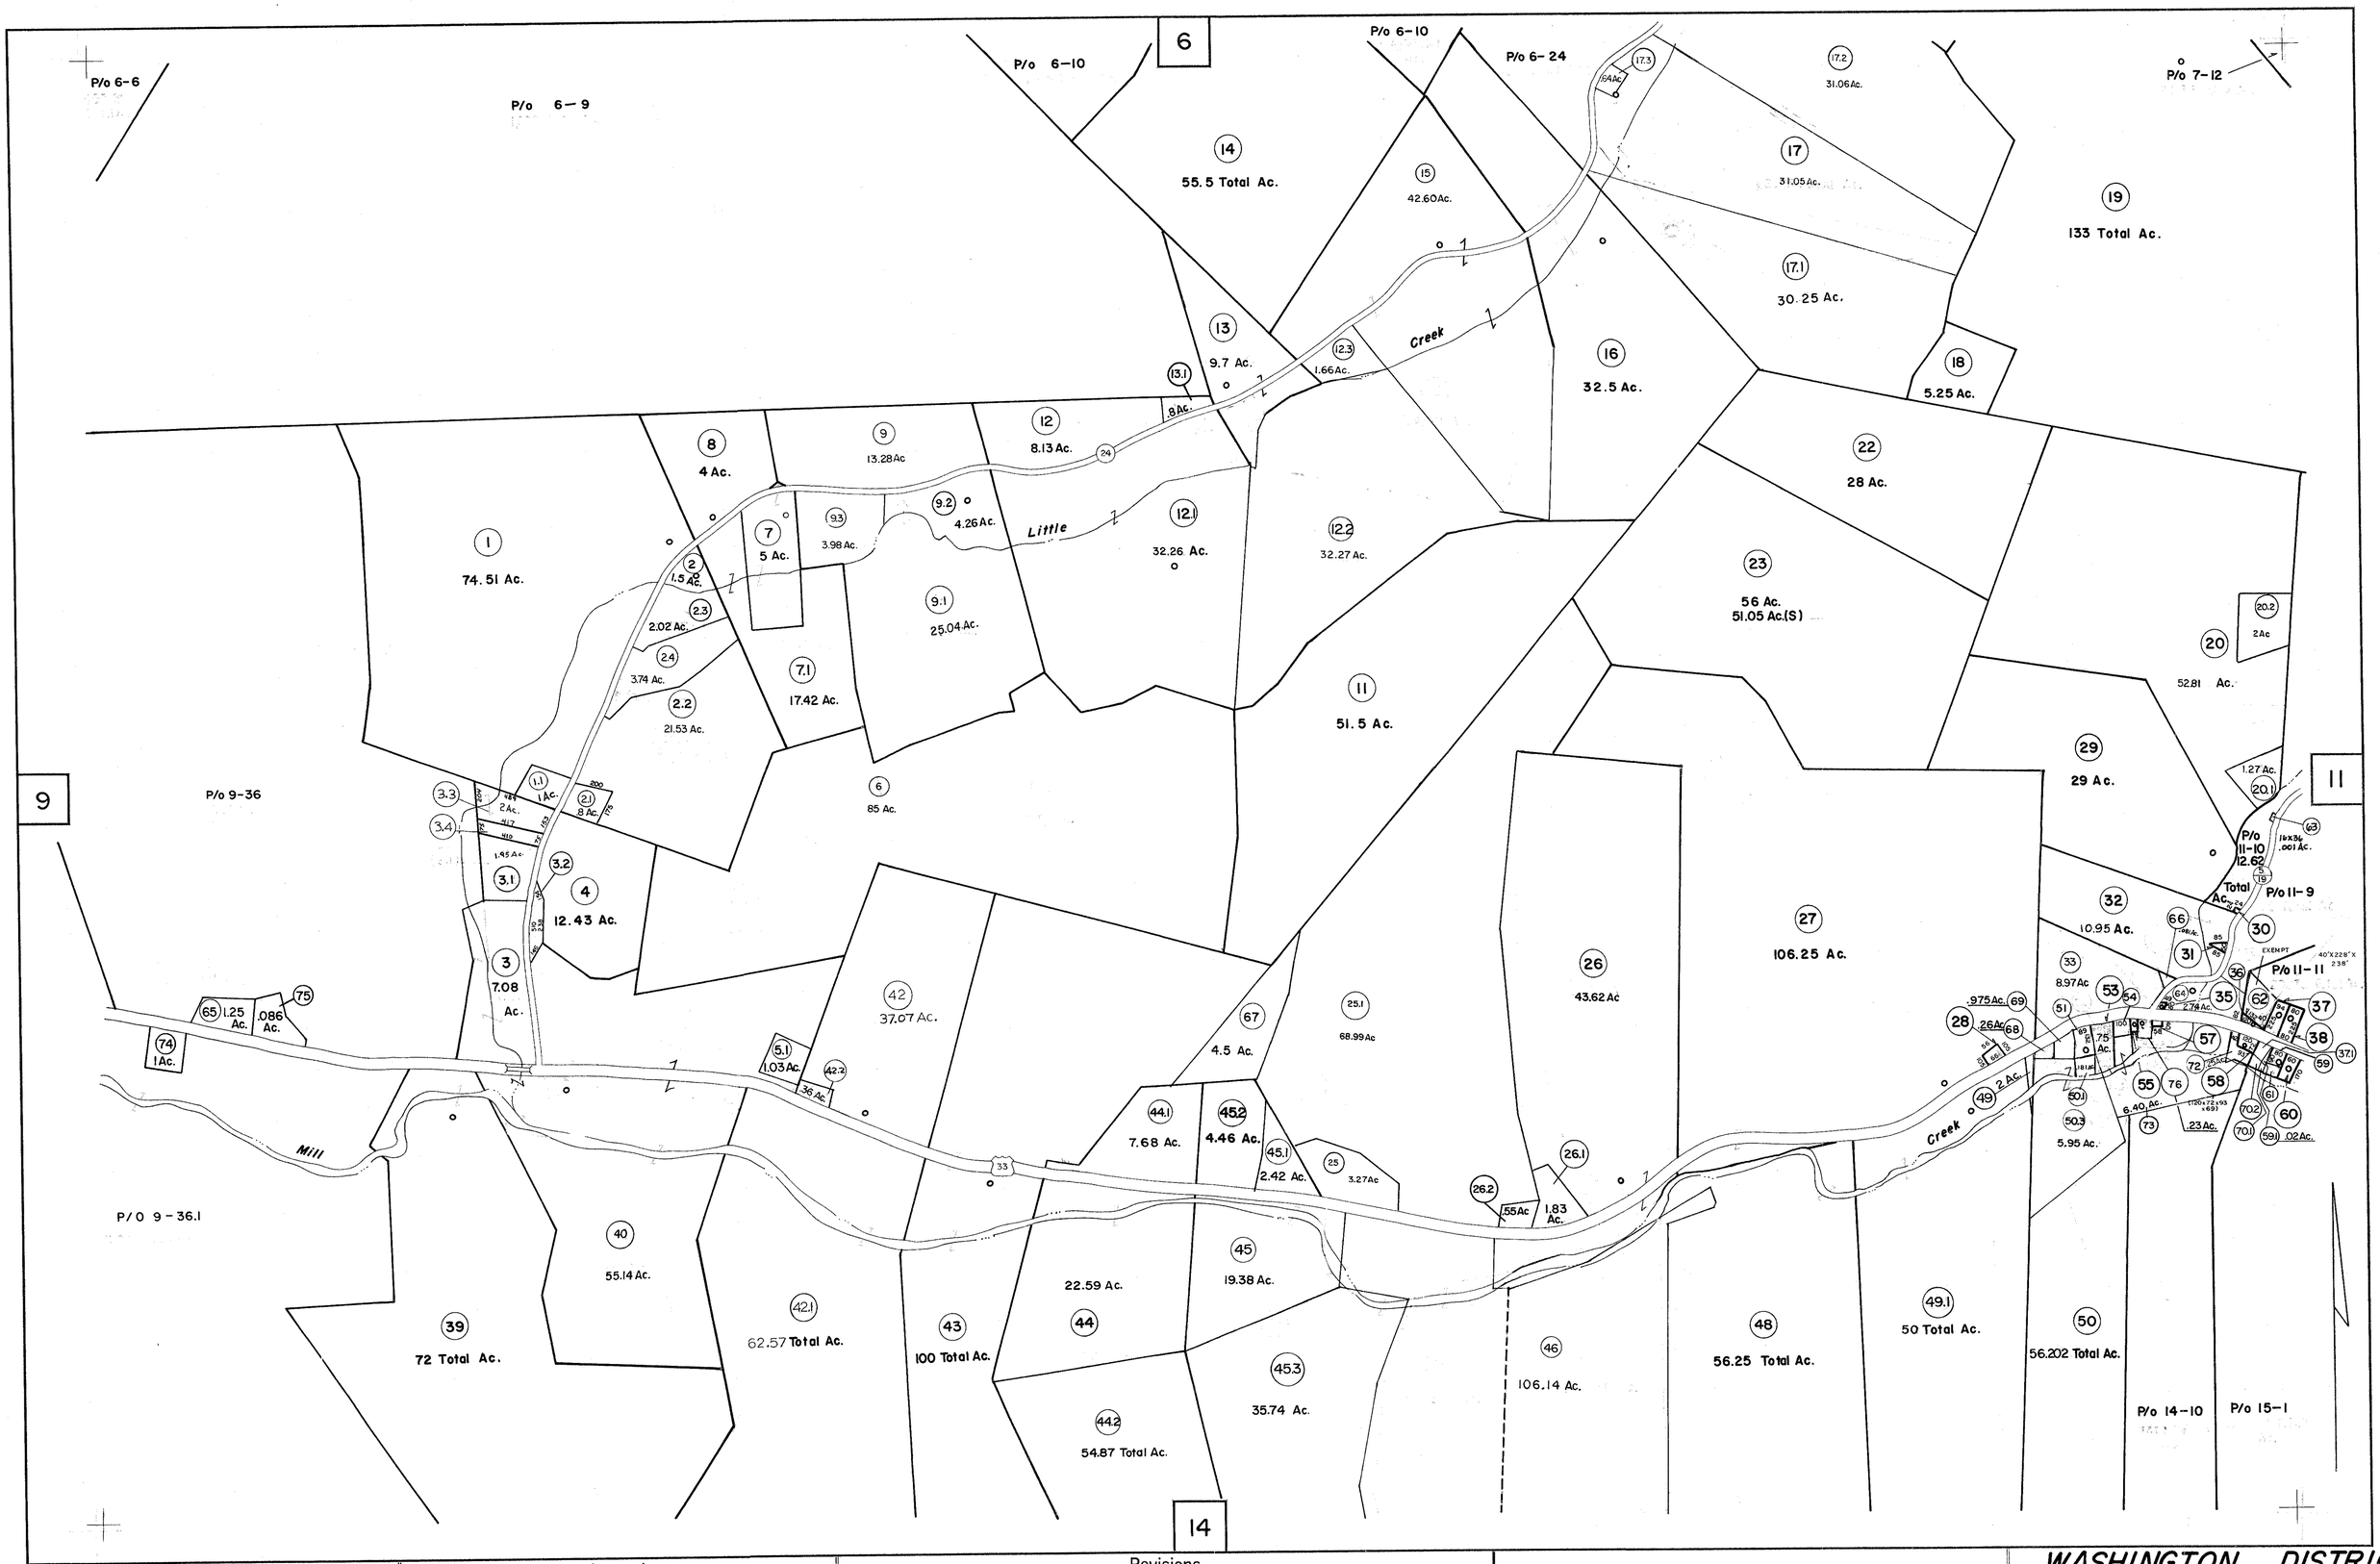

FOR TAX PURPOSES ONLY

PREPARED BY

AERO SERVICE CORPORATION

210 E. COURTLAND STREET PHILADELPHIA, PENNA.

Legend

Property line		Original lot line	
Edge of pavement or roadway		Deed lot number in parenthesis	(15)
Corporation line		Parcel or index number in circle	(99)
District line		Improvement	
County line		Railroad	

Revisions

1	6-18-74	T. G.	9	OGIS	3/7/92	DSH	17	4/21/2000	S&H
2	11/30/76	"	10	OGIS	5/10/93	DSH	18	4/8/2002	S&H
3	7-12-77	D.H.	11	OGIS	3/19/94	DC	19	6-16-05	H&S
4	Revised to 7-1-83		12	O.G.I.S	3-13-95	J.E.B	20	4-13-10	H&S
5	7/1/85	R.L.B.	13	OGIS	4/20/96	SAJ	21	4-16-13	H&S
6	REV. TO 7-1-86	NCS	14	OGIS	4-97	HD	22	4-23-14	H&S
7	Revised to 7-1-88		15	OGIS	5/3/98	SAJ	23	4-26-16	H&S
8	Revised to 7-1-89		16	OGIS	5/2/99	SAJ	24		

JACKSON COUNTY — WEST VIRGINIA

Office of Assessor

WASHINGTON DISTRICT

City — Town — District:

Map No: 10

Date, Aerial Photography: 11-26-62 Date, Map: 2-22-65

Photo No: 7-1628, 1629 Scale: 1" = 400'