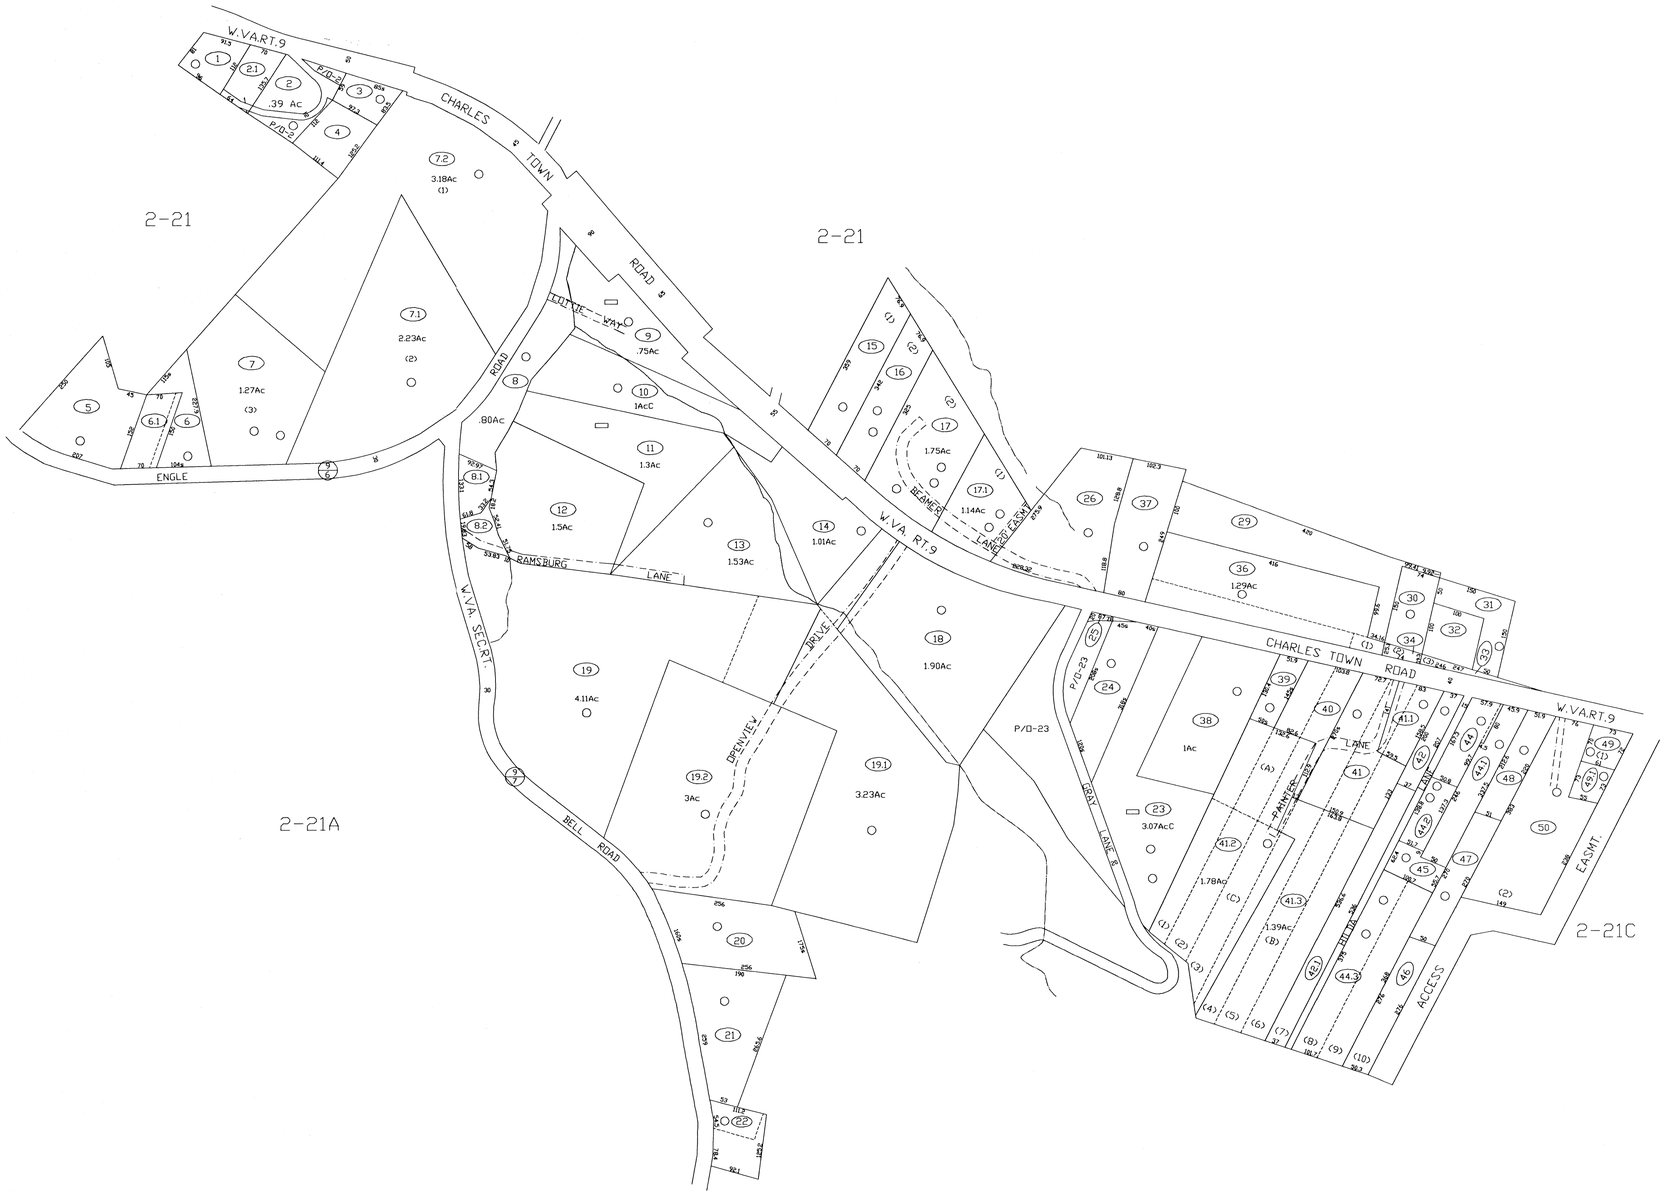

FOR TAX PURPOSES ONLY

PREPARED BY

JEFFERSON COUNTY ASSESSORS OFFICE

Note: Maps are updated constantly by the mapper however, maps are printed only at the beginning of the fiscal year (July)

LEGEND

PROPERTY LINE		ORIGINAL LOT LINE	
CENTER LINE		DEED LOT NUMBER	(10)
CORPORATION LINE		PARCEL OR INDEX NUMBER	14
DISTRICT LINE		IMPROVEMENT	
COUNTY LINE		RAILROAD	
STREAM		DISTRICT NUMBER	2
EASEMENT		SCALED DIMENSION	5

REVISIONS

Revisions outgrew this space and are now maintained in a database.

KEY MAP

21	21	21
21	21B	21
21	21	21

COUNTY OF JEFFERSON

OFFICE OF ASSESSOR

CHARLES TOWN, W. VA.

CHARLES TOWN DISTRICT

DISTRICT 2

MAP NUMBER 21B

DATE, AERIAL PHOTOGRAPHY: 1962

PHOTO NO: 09

DATE, MAP: APRIL 23, 1963

SCALE: 1"=100'