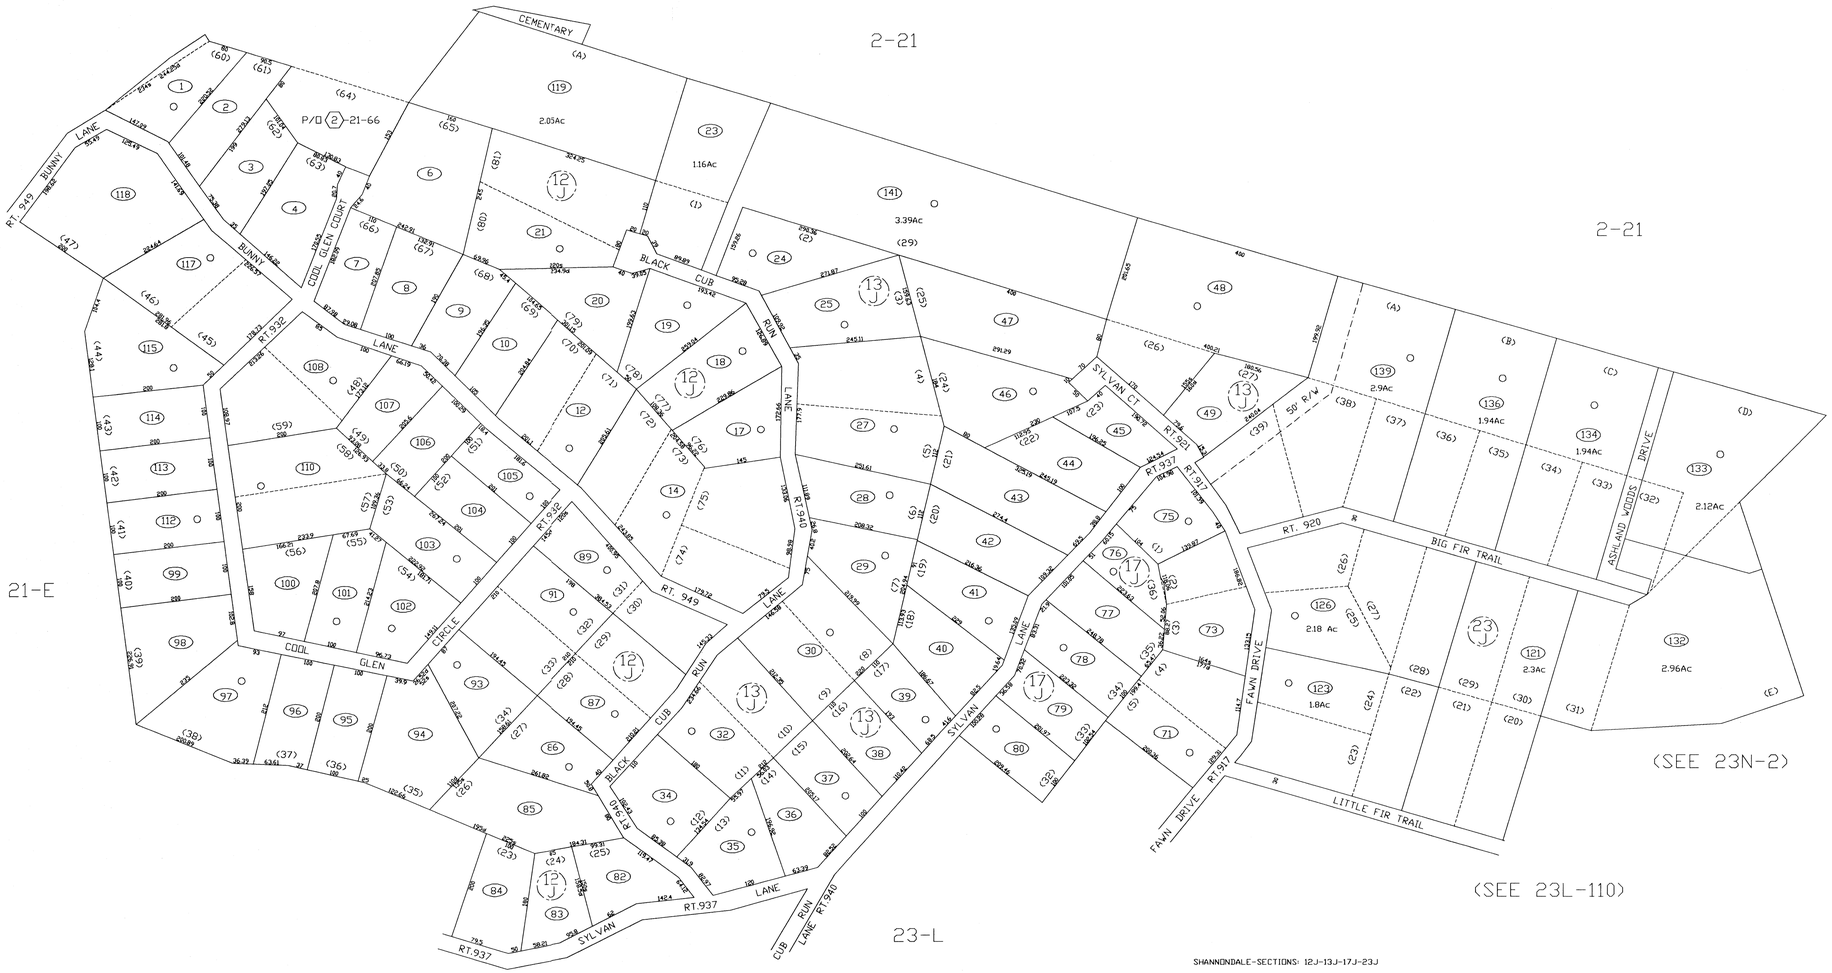

SHANNONDALE-SECTIONS: 12J-13J-17J-23J

FOR TAX PURPOSES ONLY
PREPARED BY
JEFFERSON COUNTY ASSESSORS OFFICE

Note: Maps are updated constantly by the mapper however, maps are printed only at the beginning of the fiscal year (July)

LEGEND

PROPERTY LINE	ORIGINAL LOT LINE
CENTER LINE	DEED LOT NUMBER (13)
CORPORATION LINE	PARCEL OR INDEX NUMBER (14)
DISTRICT LINE	IMPROVEMENT ○
COUNTY LINE	RAILROAD
STREAM	DISTRICT NUMBER (2)
EASEMENT	SCALED DIMENSION 5

REVISIONS

Revisions outgrew this space and are now maintained in a database.

KEY MAP

	21	
21E	23M	23N
23	23L	23L

COUNTY OF JEFFERSON

OFFICE OF ASSESSOR
CHARLES TOWN, W. VA.

CHARLES TOWN DISTRICT
DISTRICT 2
MAP NUMBER 23M

DATE, AERIAL PHOTOGRAPHY: 1962
PHOTO NO:

DATE, MAP: APRIL 23, 1963
SCALE: 1"=100'