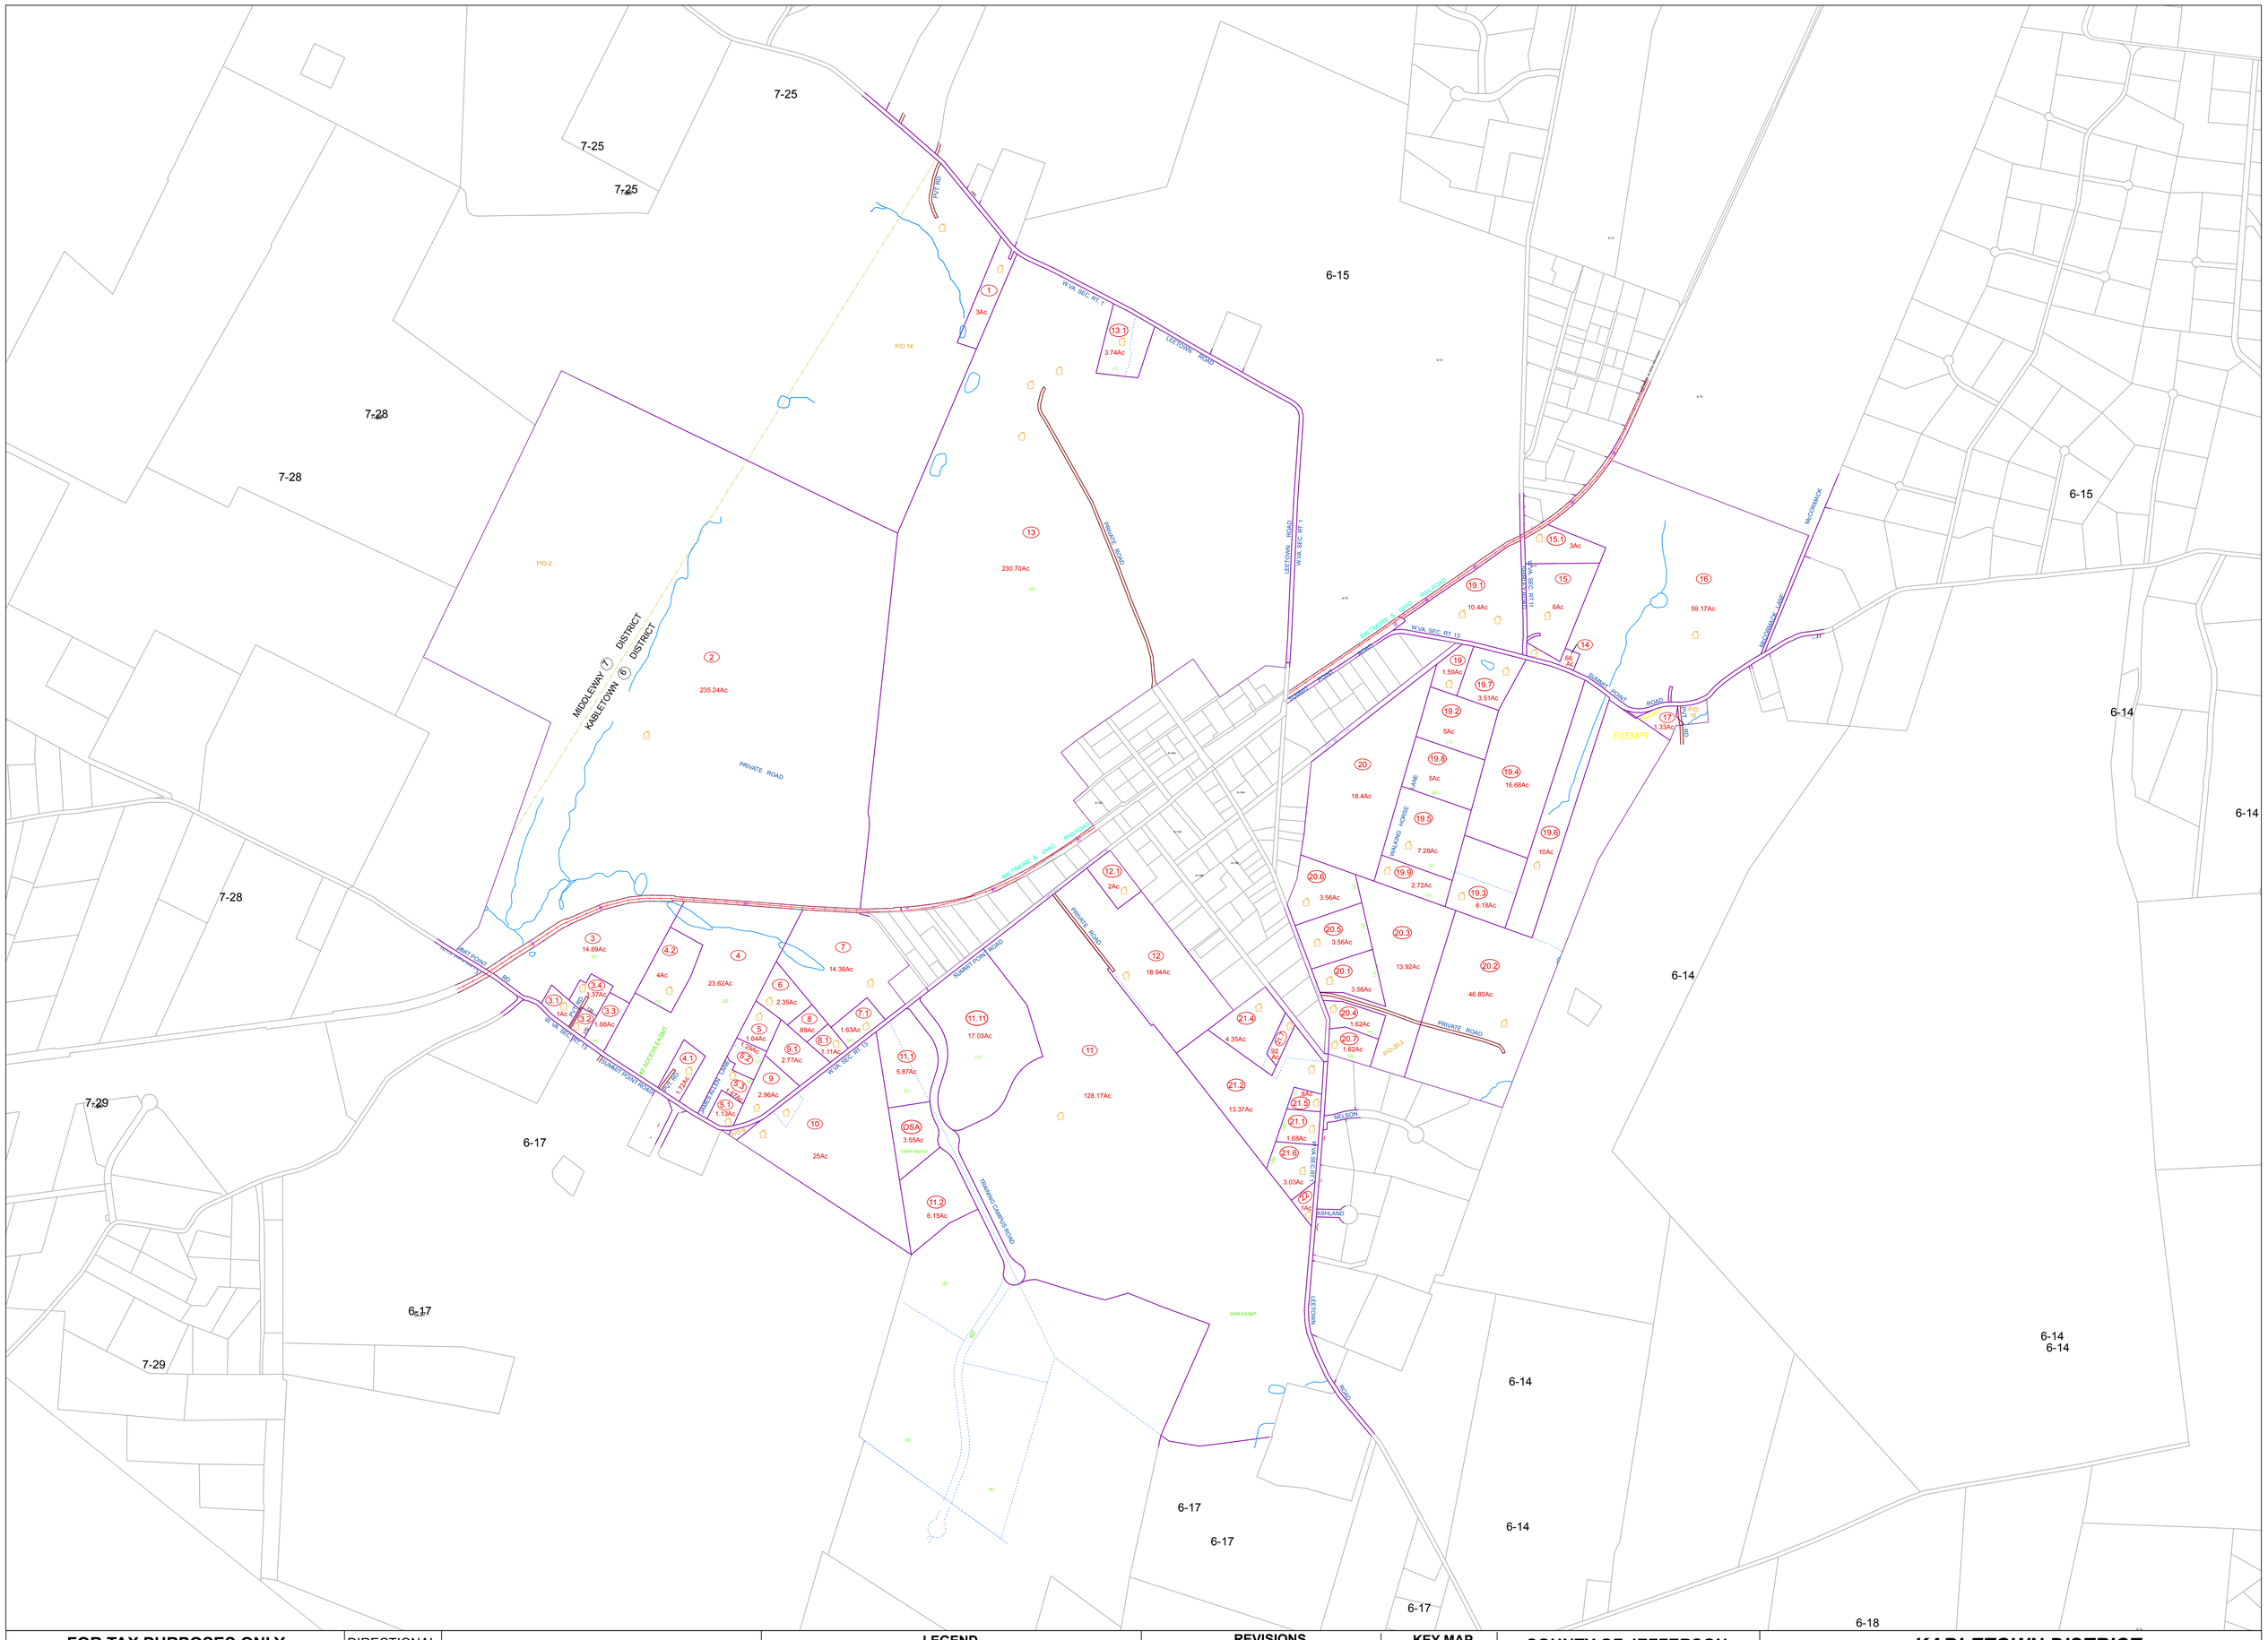

FOR TAX PURPOSES ONLY
PREPARED BY
JEFFERSON COUNTY ASSESSOR'S OFFICE

Note: Maps are updated constantly by the mapper however, maps are only printed at the beginning of the fiscal year.

DIRECTIONAL
N W E S

NOTICE: All tax maps created under the provisions of reappraisal legislation are the property of the State of West Virginia and the Jefferson County Assessor's Office and the reproduction, copying, distribution or sale of such tax maps or any copies thereof, in any format, without written permission is prohibited by law.

LEGEND

PROPERTY LINE	DEED LOT NUMBER	(15)
CORPORATION LINE	TAX PARCEL NUMBER	14
DISTRICT LINE	IMPROVEMENT	
COUNTY LINE	PP MOBILE HOME	
STREAM	DISTRICT NUMBER	6
EASEMENT	SCALED DIMENSION	s
ORIGINAL LOT LINE		
RAILROAD		

REVISIONS

REVISIONS OUTGREW THIS SPACE AND ARE NOW MAINTAINED IN A DATABASE

KEY MAP

7-25	15	
7-28	16	14
	17	

COUNTY OF JEFFERSON
OFFICE OF THE ASSESSOR
CHARLES TOWN, WV
ASSESSOR: Angela Banks
MAPPING SPECIALIST: Victoria Myers

KABLETOWN DISTRICT
DISTRICT 6
MAP 16

Date, Aerial Photography: 12/31/1962
Photo No : 109,132,134

Date Printed: 8/2/2016

Date Map Created: 04/23/1963
Scale1"=400'