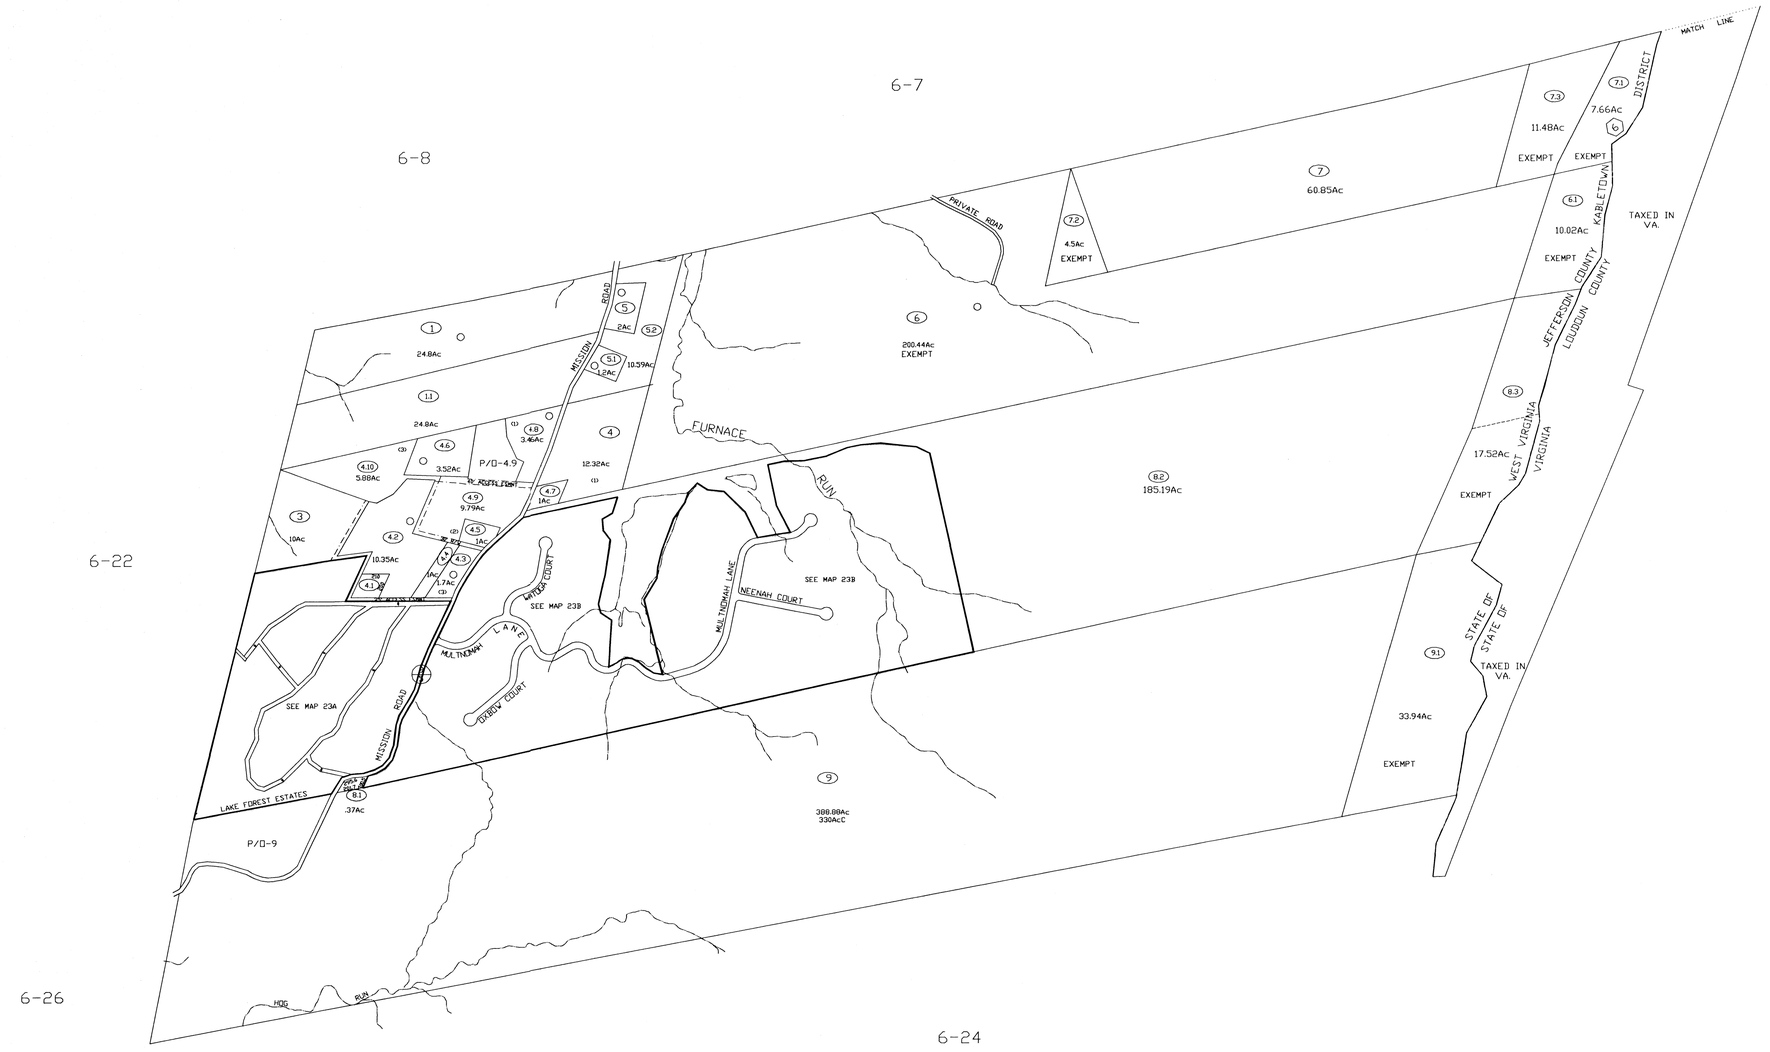

FOR TAX PURPOSES ONLY
PREPARED BY
JEFFERSON COUNTY ASSESSORS OFFICE

Note: Maps are updated constantly by the mapper however, maps are printed only at the beginning of the fiscal year (July)

LEGEND

PROPERTY LINE		ORIGINAL LOT LINE	
CENTER LINE		DEED LOT NUMBER	(35)
CORPORATION LINE		PARCEL OR INDEX NUMBER	(35)
DISTRICT LINE		IMPROVEMENT	
COUNTY LINE		RAILROAD	
STREAM		DISTRICT NUMBER	(2)
EASEMENT		SCALED DIMENSION	5

REVISIONS

Revisions outgrew this space and are now maintained in a database.

KEY MAP

8	7
22	23
26	24

COUNTY OF JEFFERSON

OFFICE OF ASSESSOR
CHARLES TOWN, W. VA.

KABLETOWN DISTRICT
DISTRICT 6
MAP NUMBER 23

DATE, AERIAL PHOTOGRAPHY: 1962
PHOTO NO: 03,19

DATE, MAP: APRIL 23, 1963
SCALE: 1"=400'