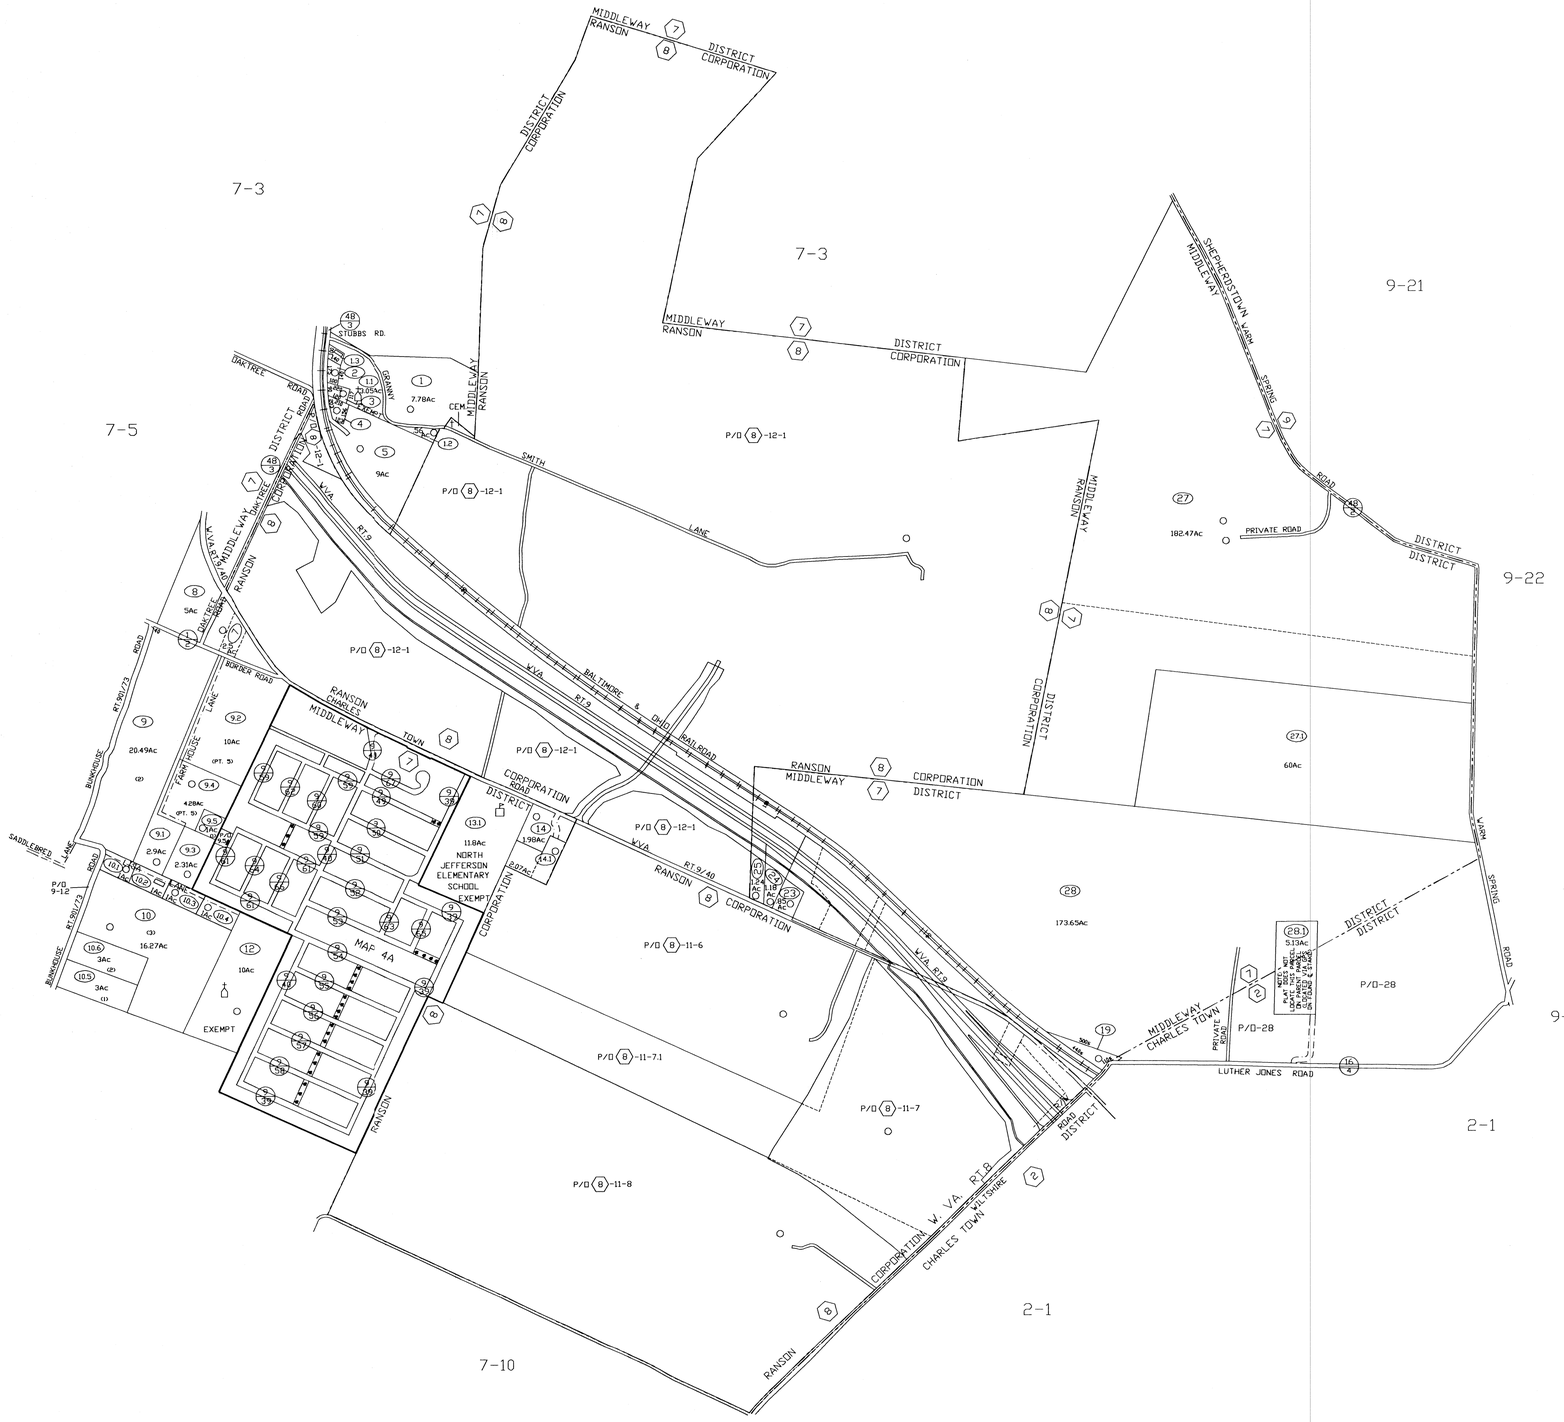

FOR TAX PURPOSES ONLY

PREPARED BY

JEFFERSON COUNTY ASSESSORS OFFICE

Note: Maps are updated constantly by the mapper however, maps are printed only at the beginning of the fiscal year (July)

LEGEND

PROPERTY LINE		ORIGINAL LOT LINE	
CENTER LINE		DEED LOT NUMBER	(13)
CORPORATION LINE		PARCEL OR INDEX NUMBER	(9-9)
DISTRICT LINE		IMPROVEMENT	
COUNTY LINE		RAILROAD	
STREAM		DISTRICT NUMBER	(2)
EASEMENT		SCALED DIMENSION	5

REVISIONS

Revisions outgrew this space and are now maintained in a database.

KEY MAP

3	3	9-21
5	4	9-22
9	9	2-1

COUNTY OF JEFFERSON

OFFICE OF ASSESSOR

CHARLES TOWN, W. VA.

MIDDLEWAY DISTRICT
DISTRICT 7
MAP NUMBER 4

DATE, AERIAL PHOTOGRAPHY: 1962 — DATE, MAP: APRIL 23, 1963

PHOTO NO: 95,119,121 — SCALE: 1"=400'