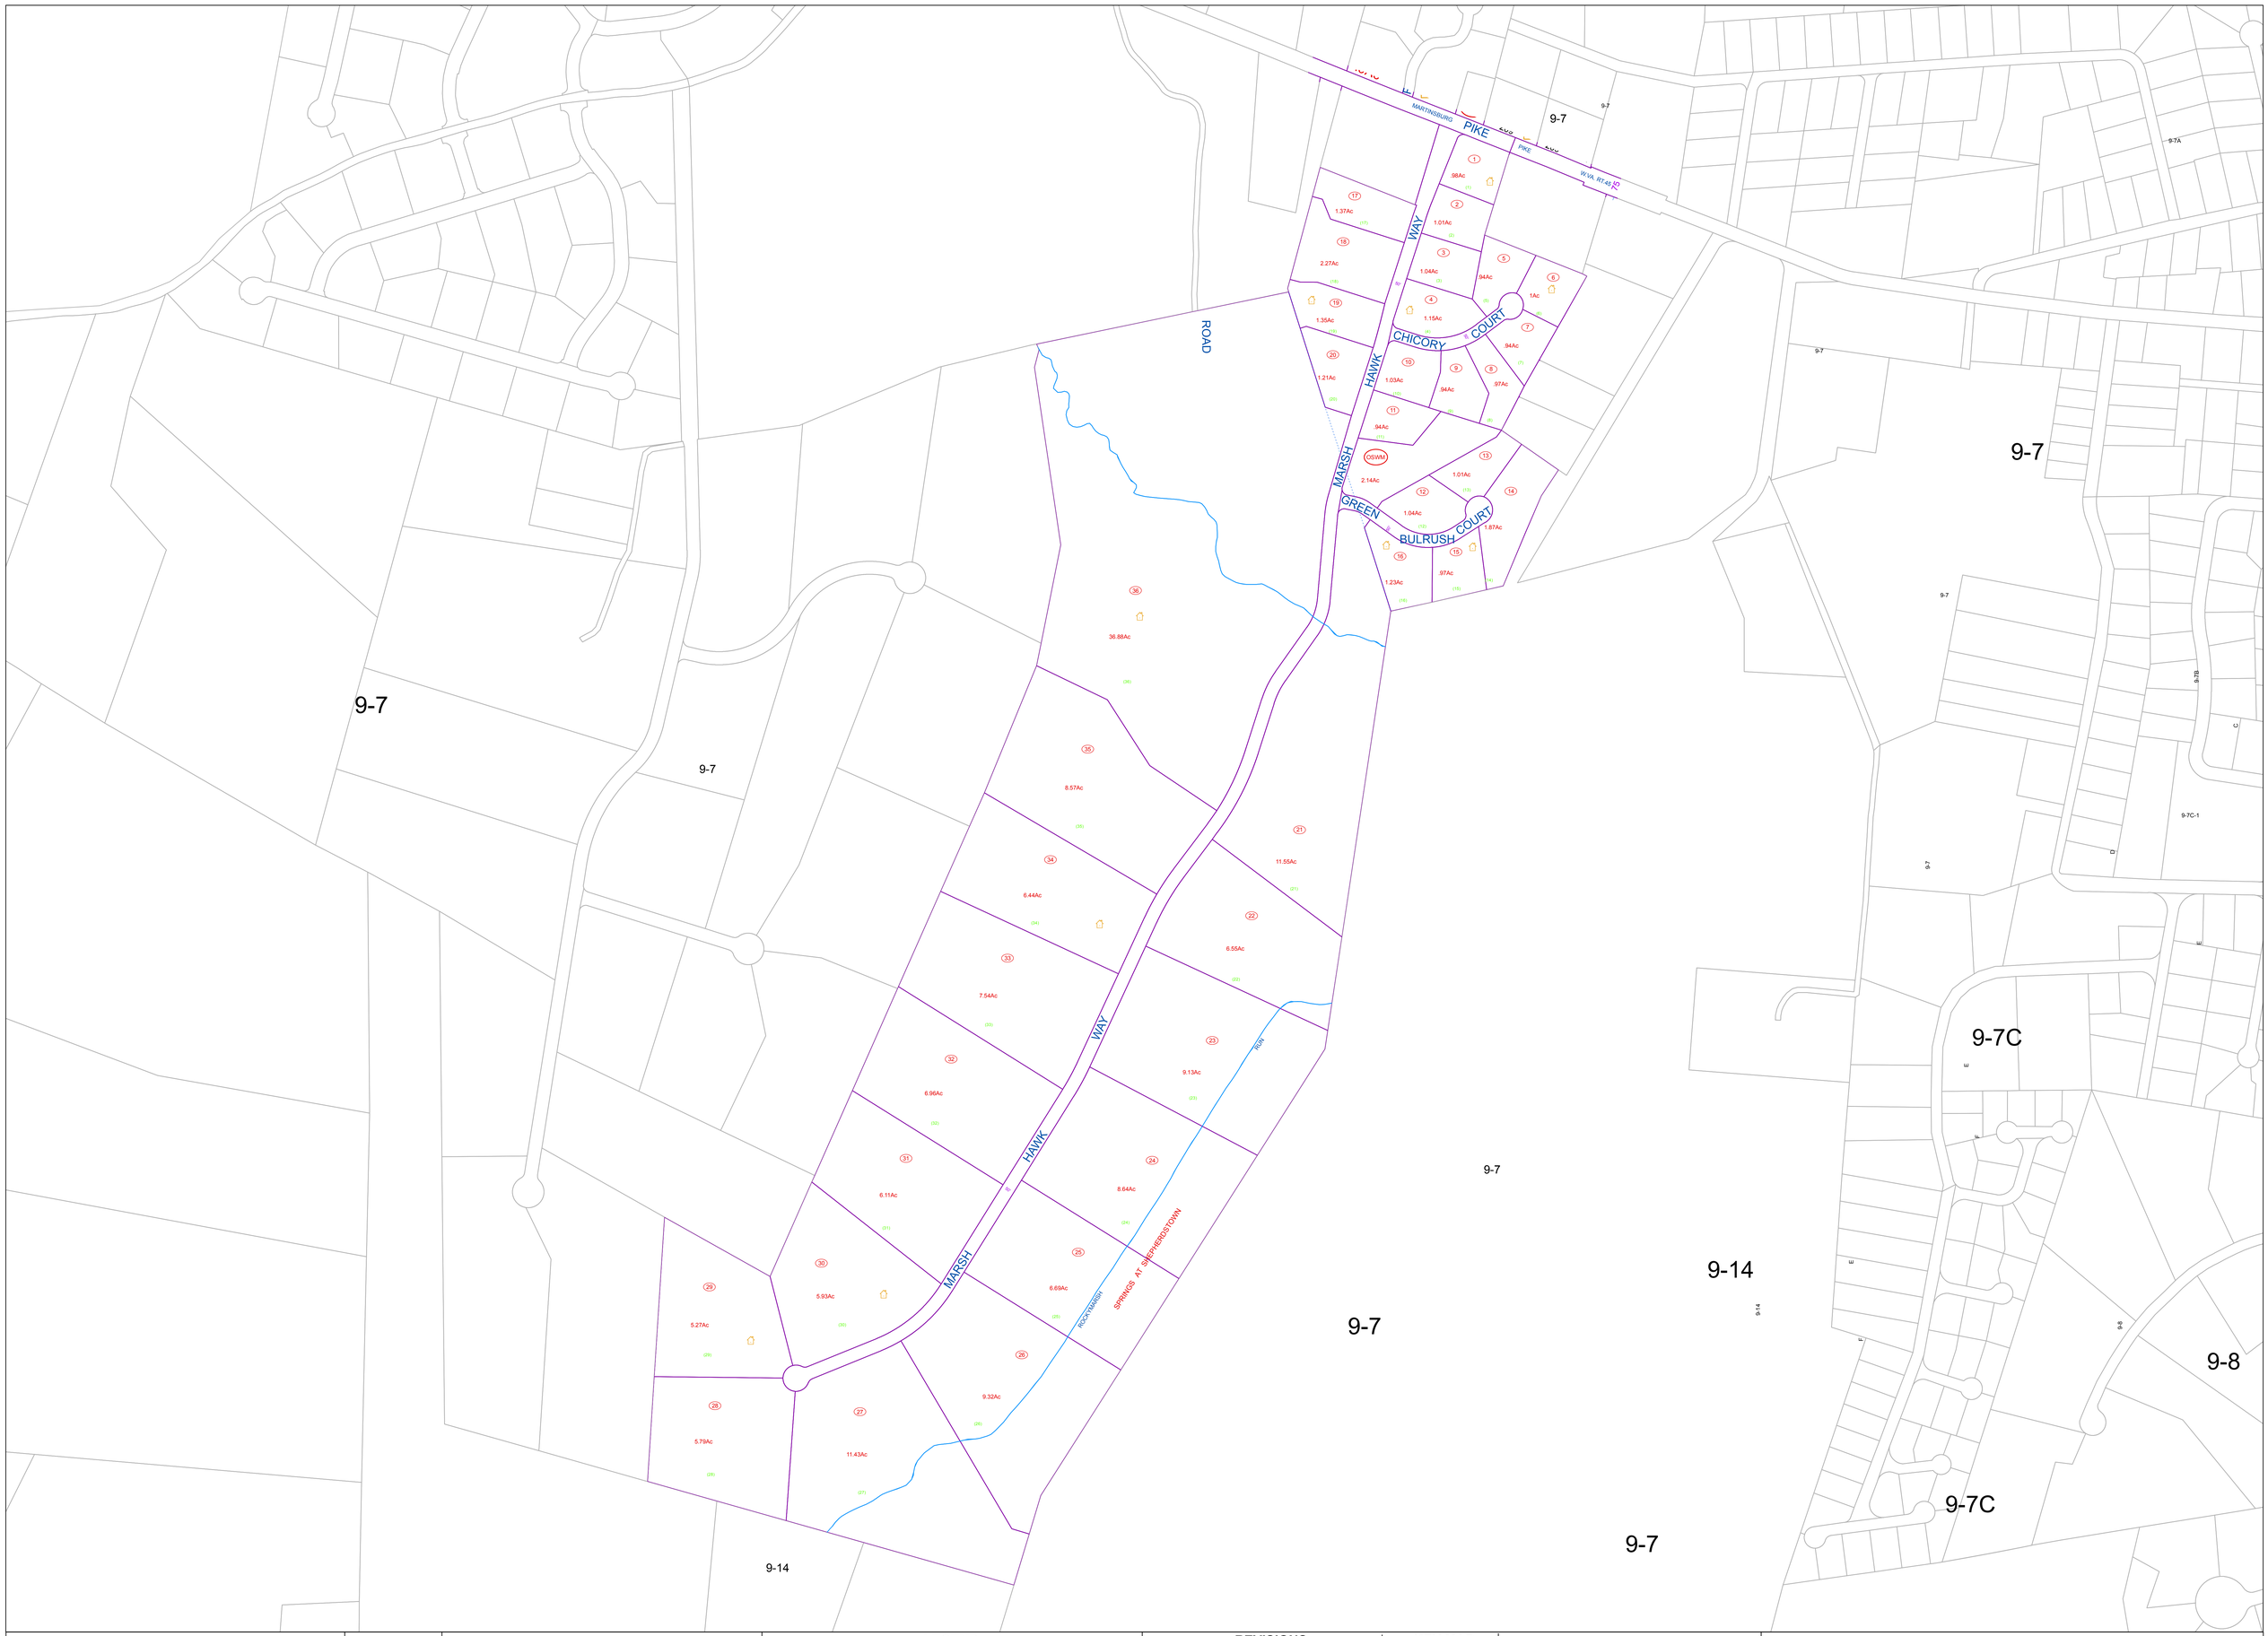

FOR TAX PURPOSES ONLY
PREPARED BY
JEFFERSON COUNTY ASSESSOR'S OFFICE

Note: Maps are updated constantly by the mapper however, maps are only printed at the beginning of the fiscal year.

DIRECTIONAL
N W E S

NOTICE: All tax maps created under the provisions of reappraisal legislation are the property of the State of West Virginia and the Jefferson County Assessor's Office and the reproduction, copying, distribution or sale of such tax maps or any copies thereof, in any format, without written permission is prohibited by law.

LEGEND

PROPERTY LINE		DEED LOT NUMBER	(15)
CORPORATION LINE		TAX PARCEL NUMBER	12
DISTRICT LINE		IMPROVEMENT	
COUNTY LINE		PP MOBILE HOME	
STREAM		DISTRICT NUMBER	
EASEMENT		SCALED DIMENSION	5
ORIGINAL LOT LINE			
RAILROAD			

REVISIONS

REVISIONS OUTGREW THIS SPACE AND ARE NOW MAINTAINED IN A DATABASE

KEY MAP

7	7	7
7	7D	7
	14	

COUNTY OF JEFFERSON
OFFICE OF THE ASSESSOR
CHARLES TOWN, WV
ASSESSOR: Angela Banks
MAPPING SPECIALIST: Victoria Myers

SHEPHERDSTOWN DISTRICT
DISTRICT 9
MAP 7D

Date, Aerial Photography: 12/31/1962
Photo No : 87,113

Date Printed: 8/2/2016

Date Map Created: 04/23/1963
Scale1" = 200'