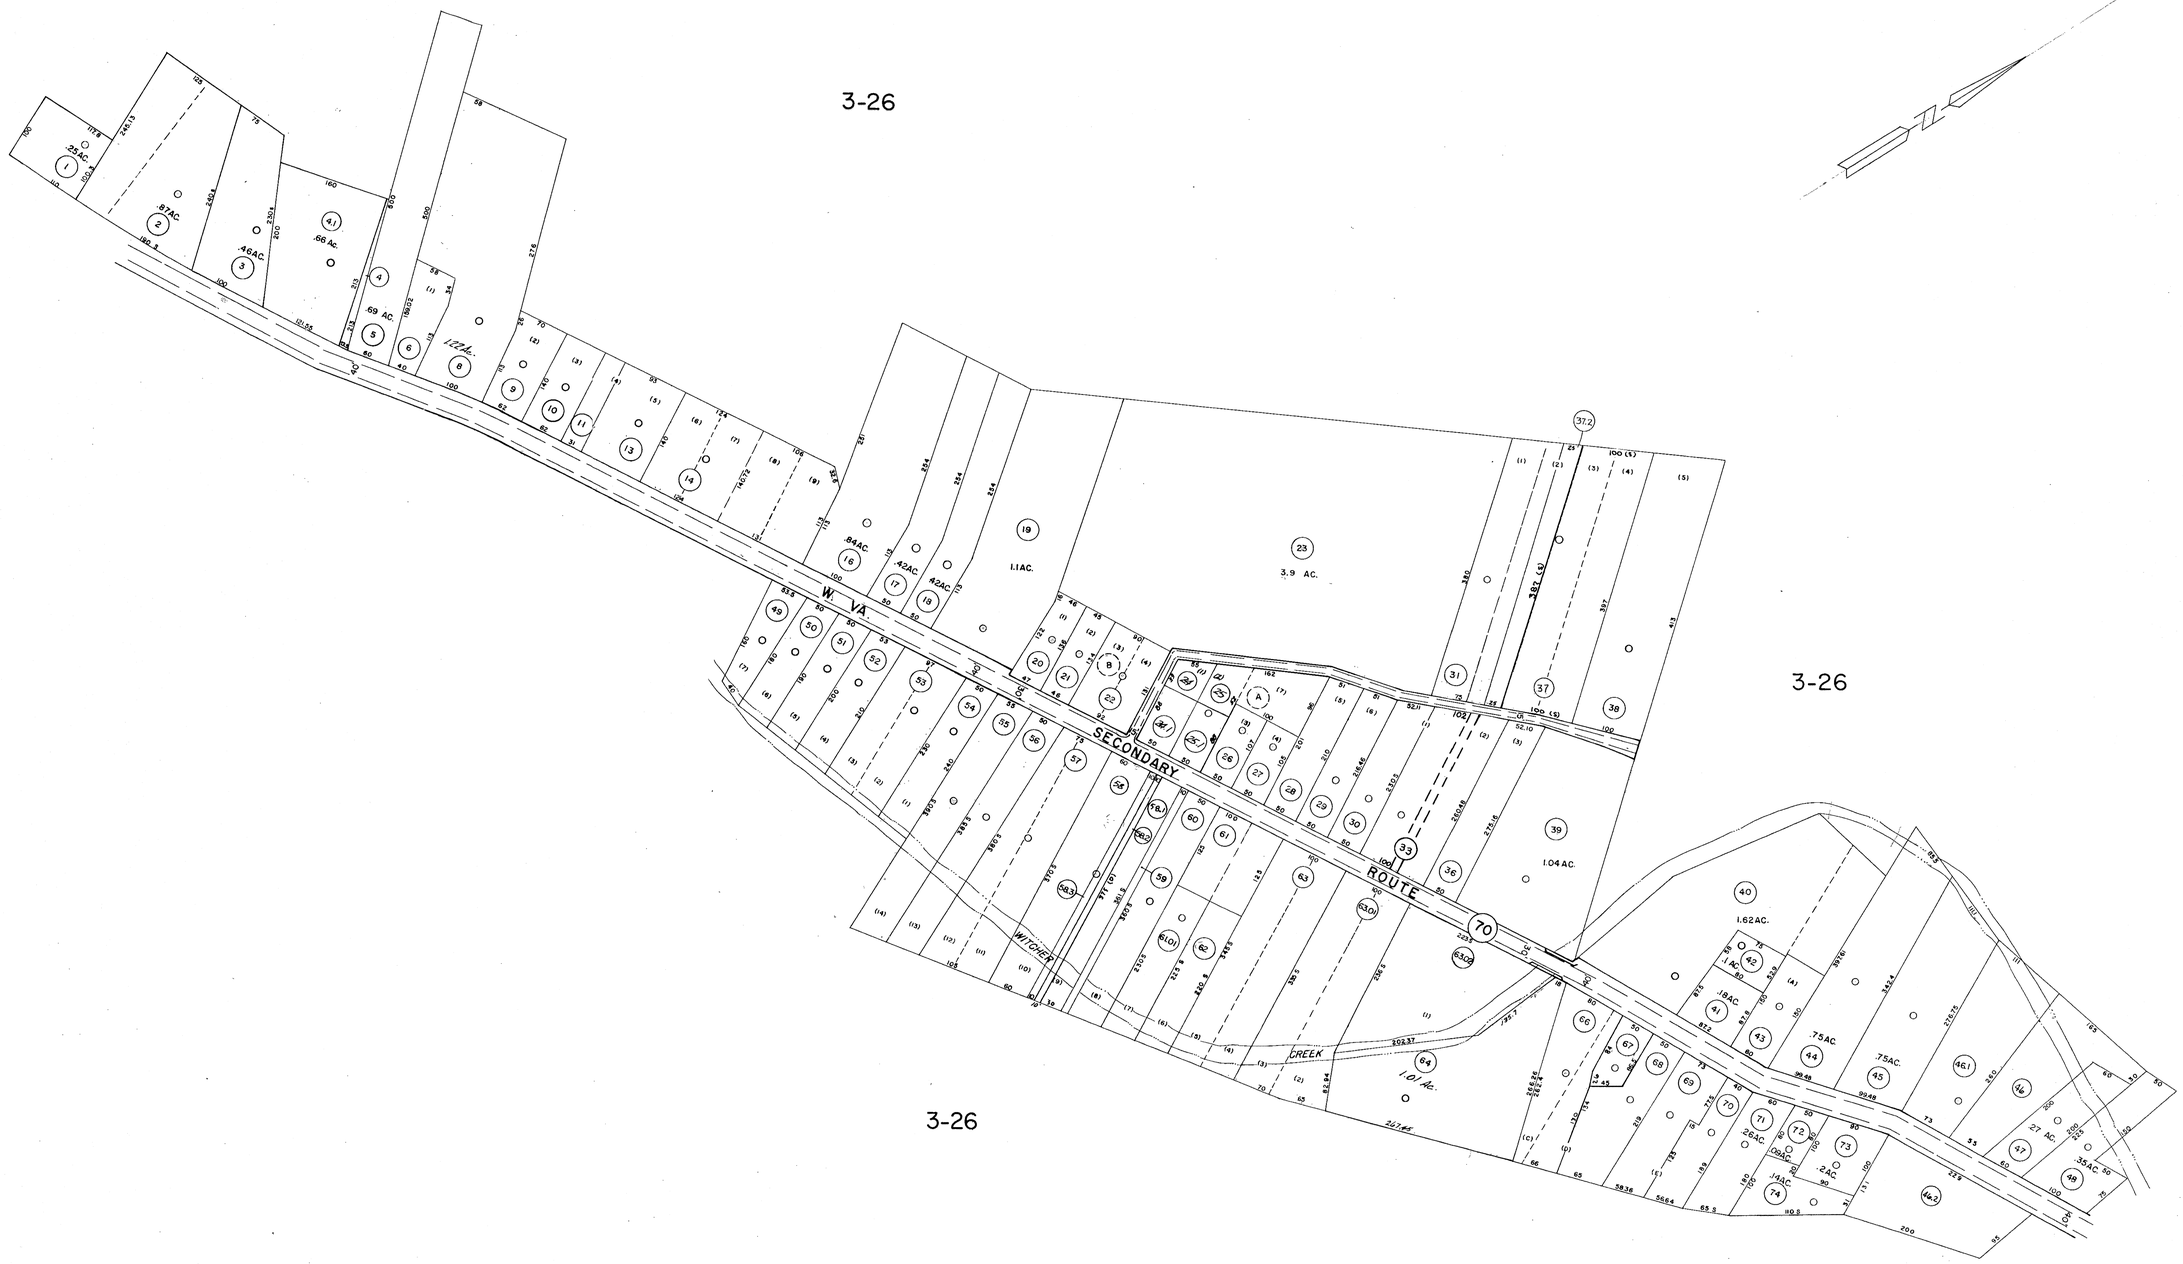

DRAFTED BY: a.p.
CHECKED BY: E.S

NOTE: PARCEL NO. 32 NOT USED.

FOR TAX PURPOSES ONLY

PREPARED BY

AERO SERVICE CORPORATION
A DIVISION OF LITTON INDUSTRIES
210 E. COURTLAND ST. PHILADELPHIA, PA. 19120

AMERICAN AIR SURVEYS, INC.
907 PENN AVENUE, PITTSBURGH 22, PA.
NEW YORK ATLANTA

Legend

Property Line		Original lot line	
Right of way line		Deed lot number (in parenthesis)	(15)
Edge of pavement or roadway		Parcel or index number (in circle)	(99)
Corporation line		Improvement	
District line		Railroad	
County line		Scaled Dimension	S
Stream		Original block number	(22)
		CALCULATED AREA	CAL.

Revisions

1	1/18/79	JAR	JC	9	1-1-99	J.E.B	17
2	12/19/25		JC	10			18
3	3-8-78		T.G.	11			19
4	Revised to 7-1-82			12			20
5	Revised to 7-1-85			13			21
6	July, 1987		TRL	14			22
7	7-1-89		TRL	15			23
8	2-1-93	OGIS	TRL	16			24

KANAWHA COUNTY

Office of Assessor

CHARLESTON, WEST VIRGINIA

CABIN CREEK DISTRICT 3

Map No. 26A

Photo No.: 409 Scale: 1"=100'

Date, Photography: April, May 1964 Date, Map: 5-31-66