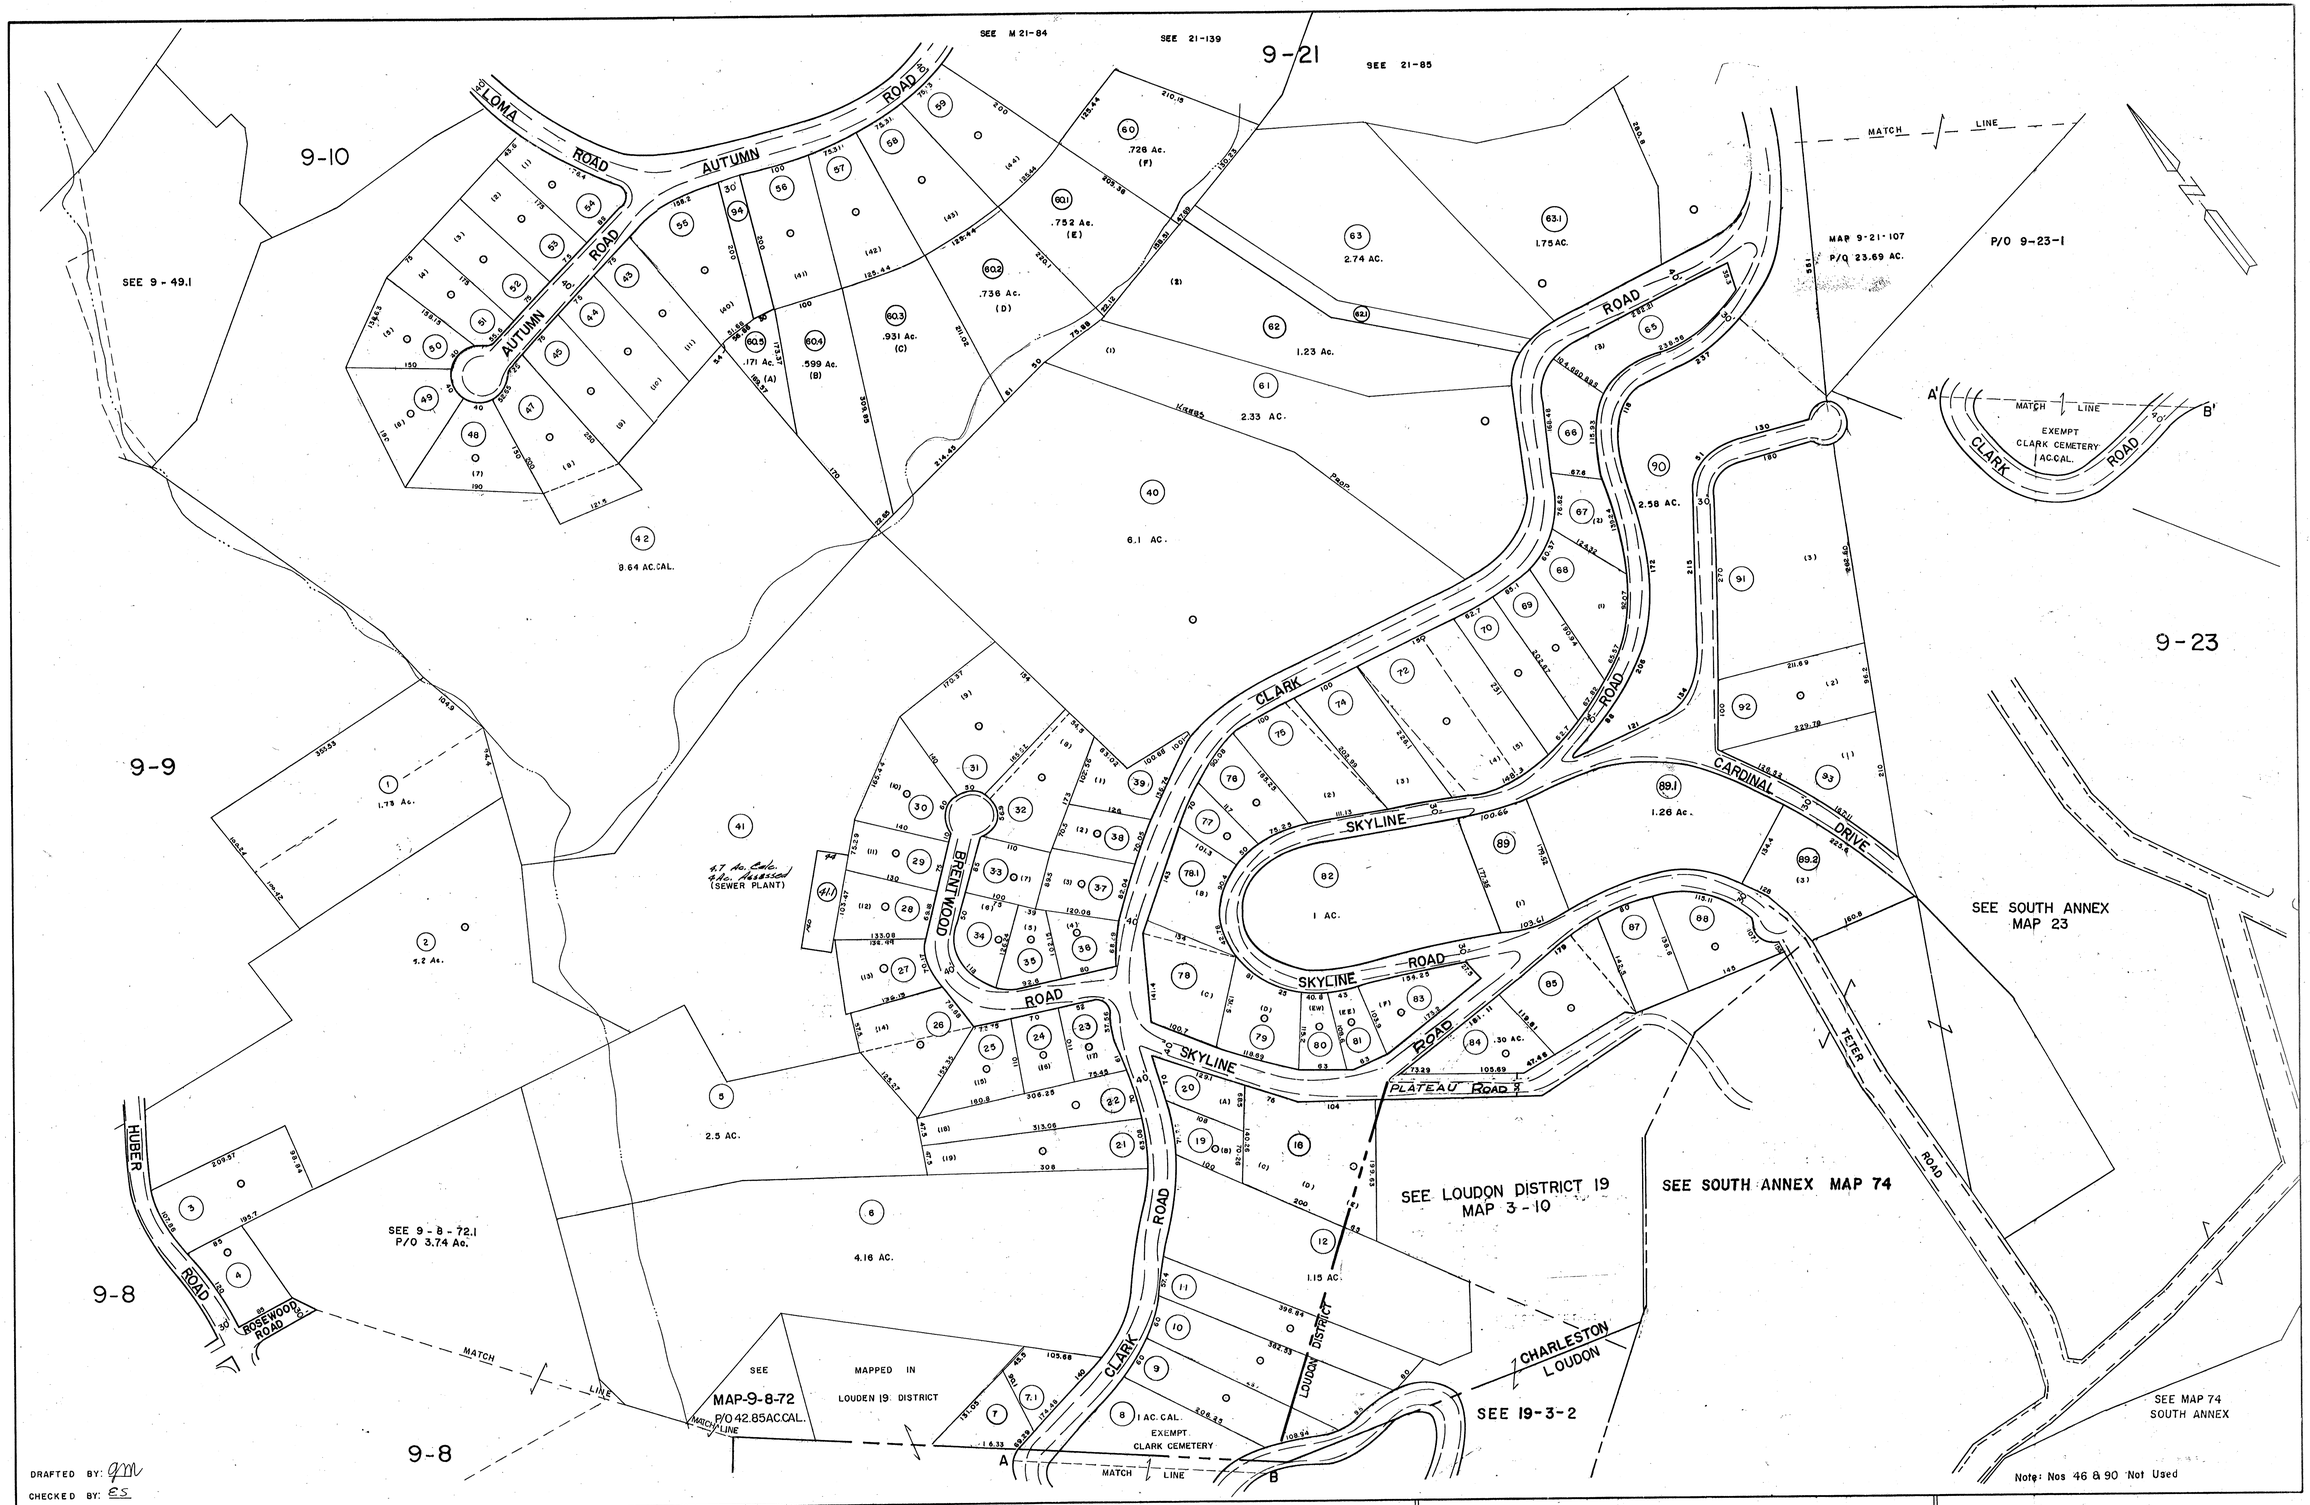

DRAFTED BY: gm
CHECKED BY: ES

FOR TAX PURPOSES ONLY

PREPARED BY

AERO SERVICE CORPORATION
A DIVISION OF LITTON INDUSTRIES
210 E. COURTLAND ST. PHILADELPHIA, PA. 19120

AMERICAN AIR SURVEYS, INC.
907 PENN AVENUE, PITTSBURGH 22, PA.
NEW YORK ATLANTA

Legend

Property Line		Original lot line	
Right of way line		Deed lot number (in parenthesis)	(13)
Edge of pavement or roadway		Parcel or index number (in circle)	(97)
Corporation line		Improvement	
District line		Railroad	
County line		Scaled Dimension	5
Stream		Original block number	(22)
		CALCULATED AREA	CAL.

Revisions

1	Davis 7/15/74	TJM	9	11-1-97	J.E.B	17	
2	5/21/76	JC	10	11-1-99	J.E.B	18	
3	8/2/77	WHP	11	12-4-99	J.A.B.	19	
4	Revised to 7-1-82	SJF	12	1-11-2001	J.A.B.	20	
5	Revised to 7-1-85	SJF	13	2-12-08	J.A.B.	21	
6	Revised to 7-1-87	4.89	14			22	
7	Revised to 7-1-87	SJF	15			23	
8	O.G.I.S 2-15-96	J.E.B	16			24	

KANAWHA COUNTY

Office of Assessor

CHARLESTON, WEST VIRGINIA

CHARLESTON SOUTH ANNEX — 9

Map No. 22

Photo No.: 1170 — Scale: 1" = 100'

Date, Photography: April, May 1964 — Date, Map: 6-30-65