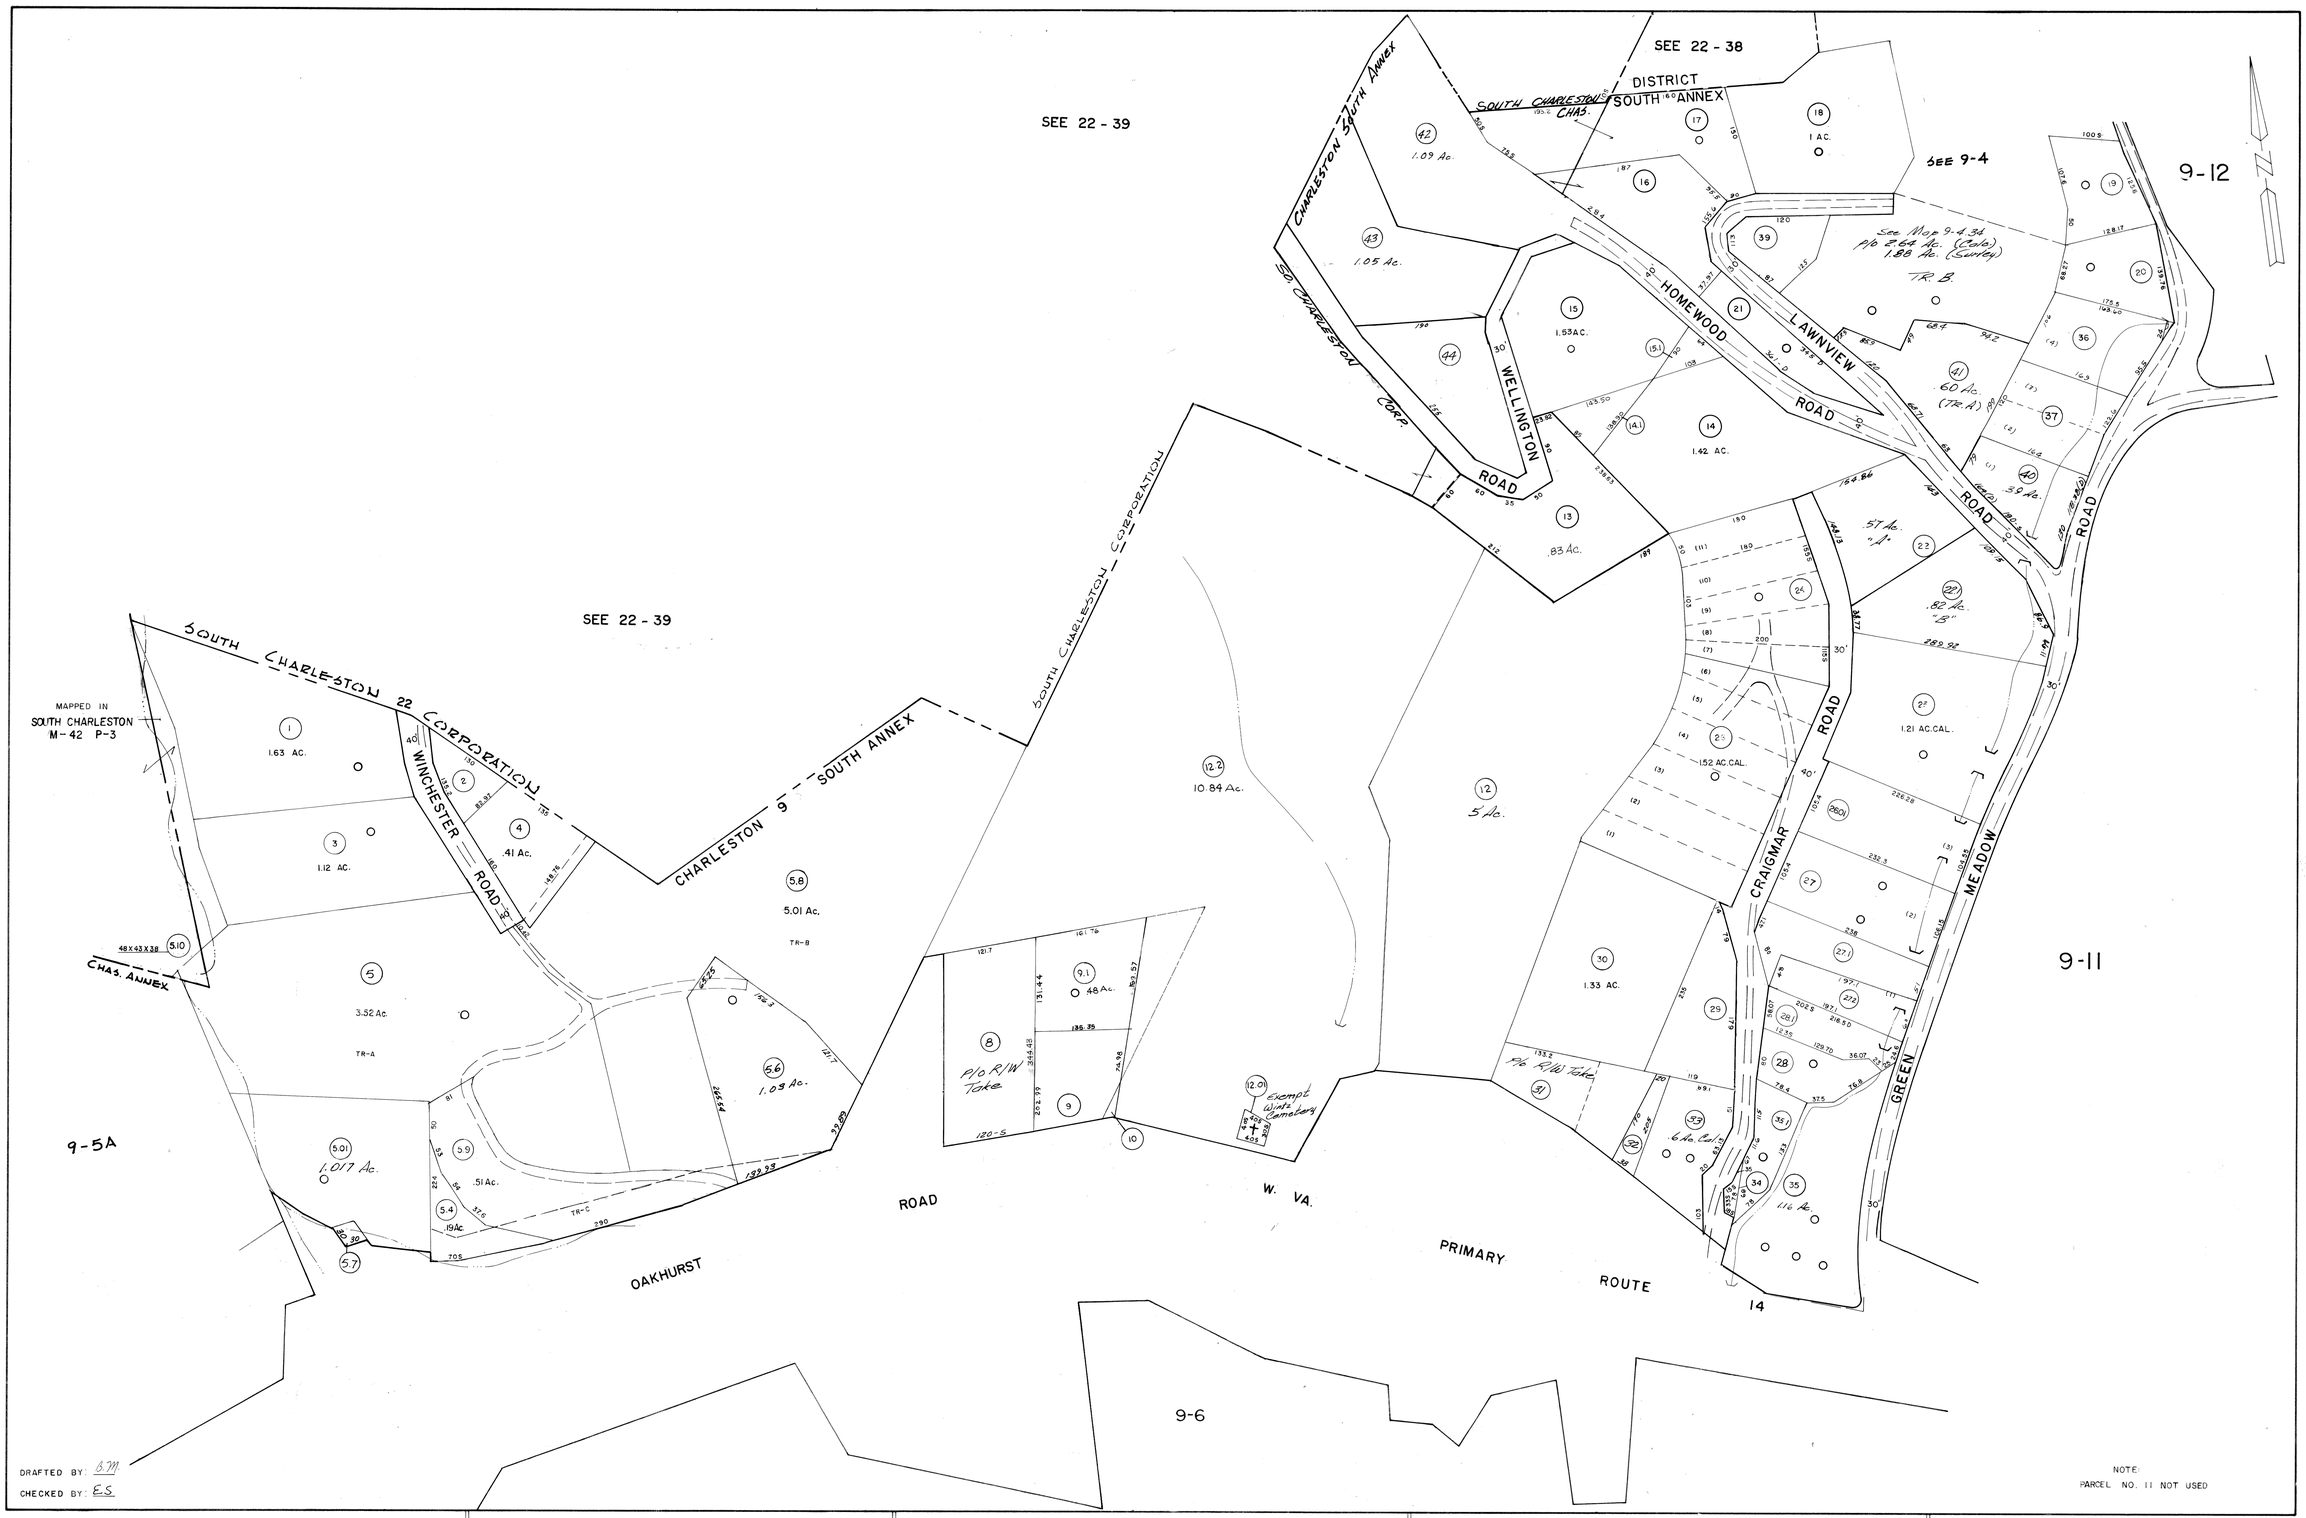

DRAFTED BY: BM

CHECKED BY: ES

NOTE:
PARCEL NO. 11 NOT USED

FOR TAX PURPOSES ONLY

PREPARED BY

AERO SERVICE CORPORATION
A DIVISION OF LITTON INDUSTRIES
210 E. COURTLAND ST. PHILADELPHIA, PA. 19120

AMERICAN AIR SURVEYS, INC.
907 PENN AVENUE, PITTSBURGH 22, PA.
NEW YORK ATLANTA

Legend

Property Line		Original lot line	
Right of way line		Deed lot number (in parenthesis)	(15)
Edge of pavement or roadway		Parcel or index number (in circle)	99
Corporation line		Improvement	
District line		Railroad	
County line		Scaled Dimension	5
Stream		Original block number	22
		CALCULATED AREA	CAL.

Revisions

1	10/31/72	JHP	9	OGIS 6/20/92	DSH	17	
2	REVISED 3/22/78 MARSHALL		10	OGIS 5-93	RD	18	
3	July 74	PAM	11	11-1-97	JEB	19	
4	5-25-76	D.S.	12	1-9-2001 J.A.B.		20	
5	Revised to 7-1-82	LJ	13			21	
6	7-1-83	L.E.S.	14			22	
7	Revised to 7-1-85	LJ	15			23	
8	Revised to 7-1-87	CBG	16			24	

KANAWHA COUNTY

Office of Assessor

CHARLESTON, WEST VIRGINIA

CHARLESTON SOUTH ANNEX – 9

Map No. 5

Photo No.: 1156 Scale: 1" = 100'

Date, Photography: April, May 1964 Date, Map: 6-30-65