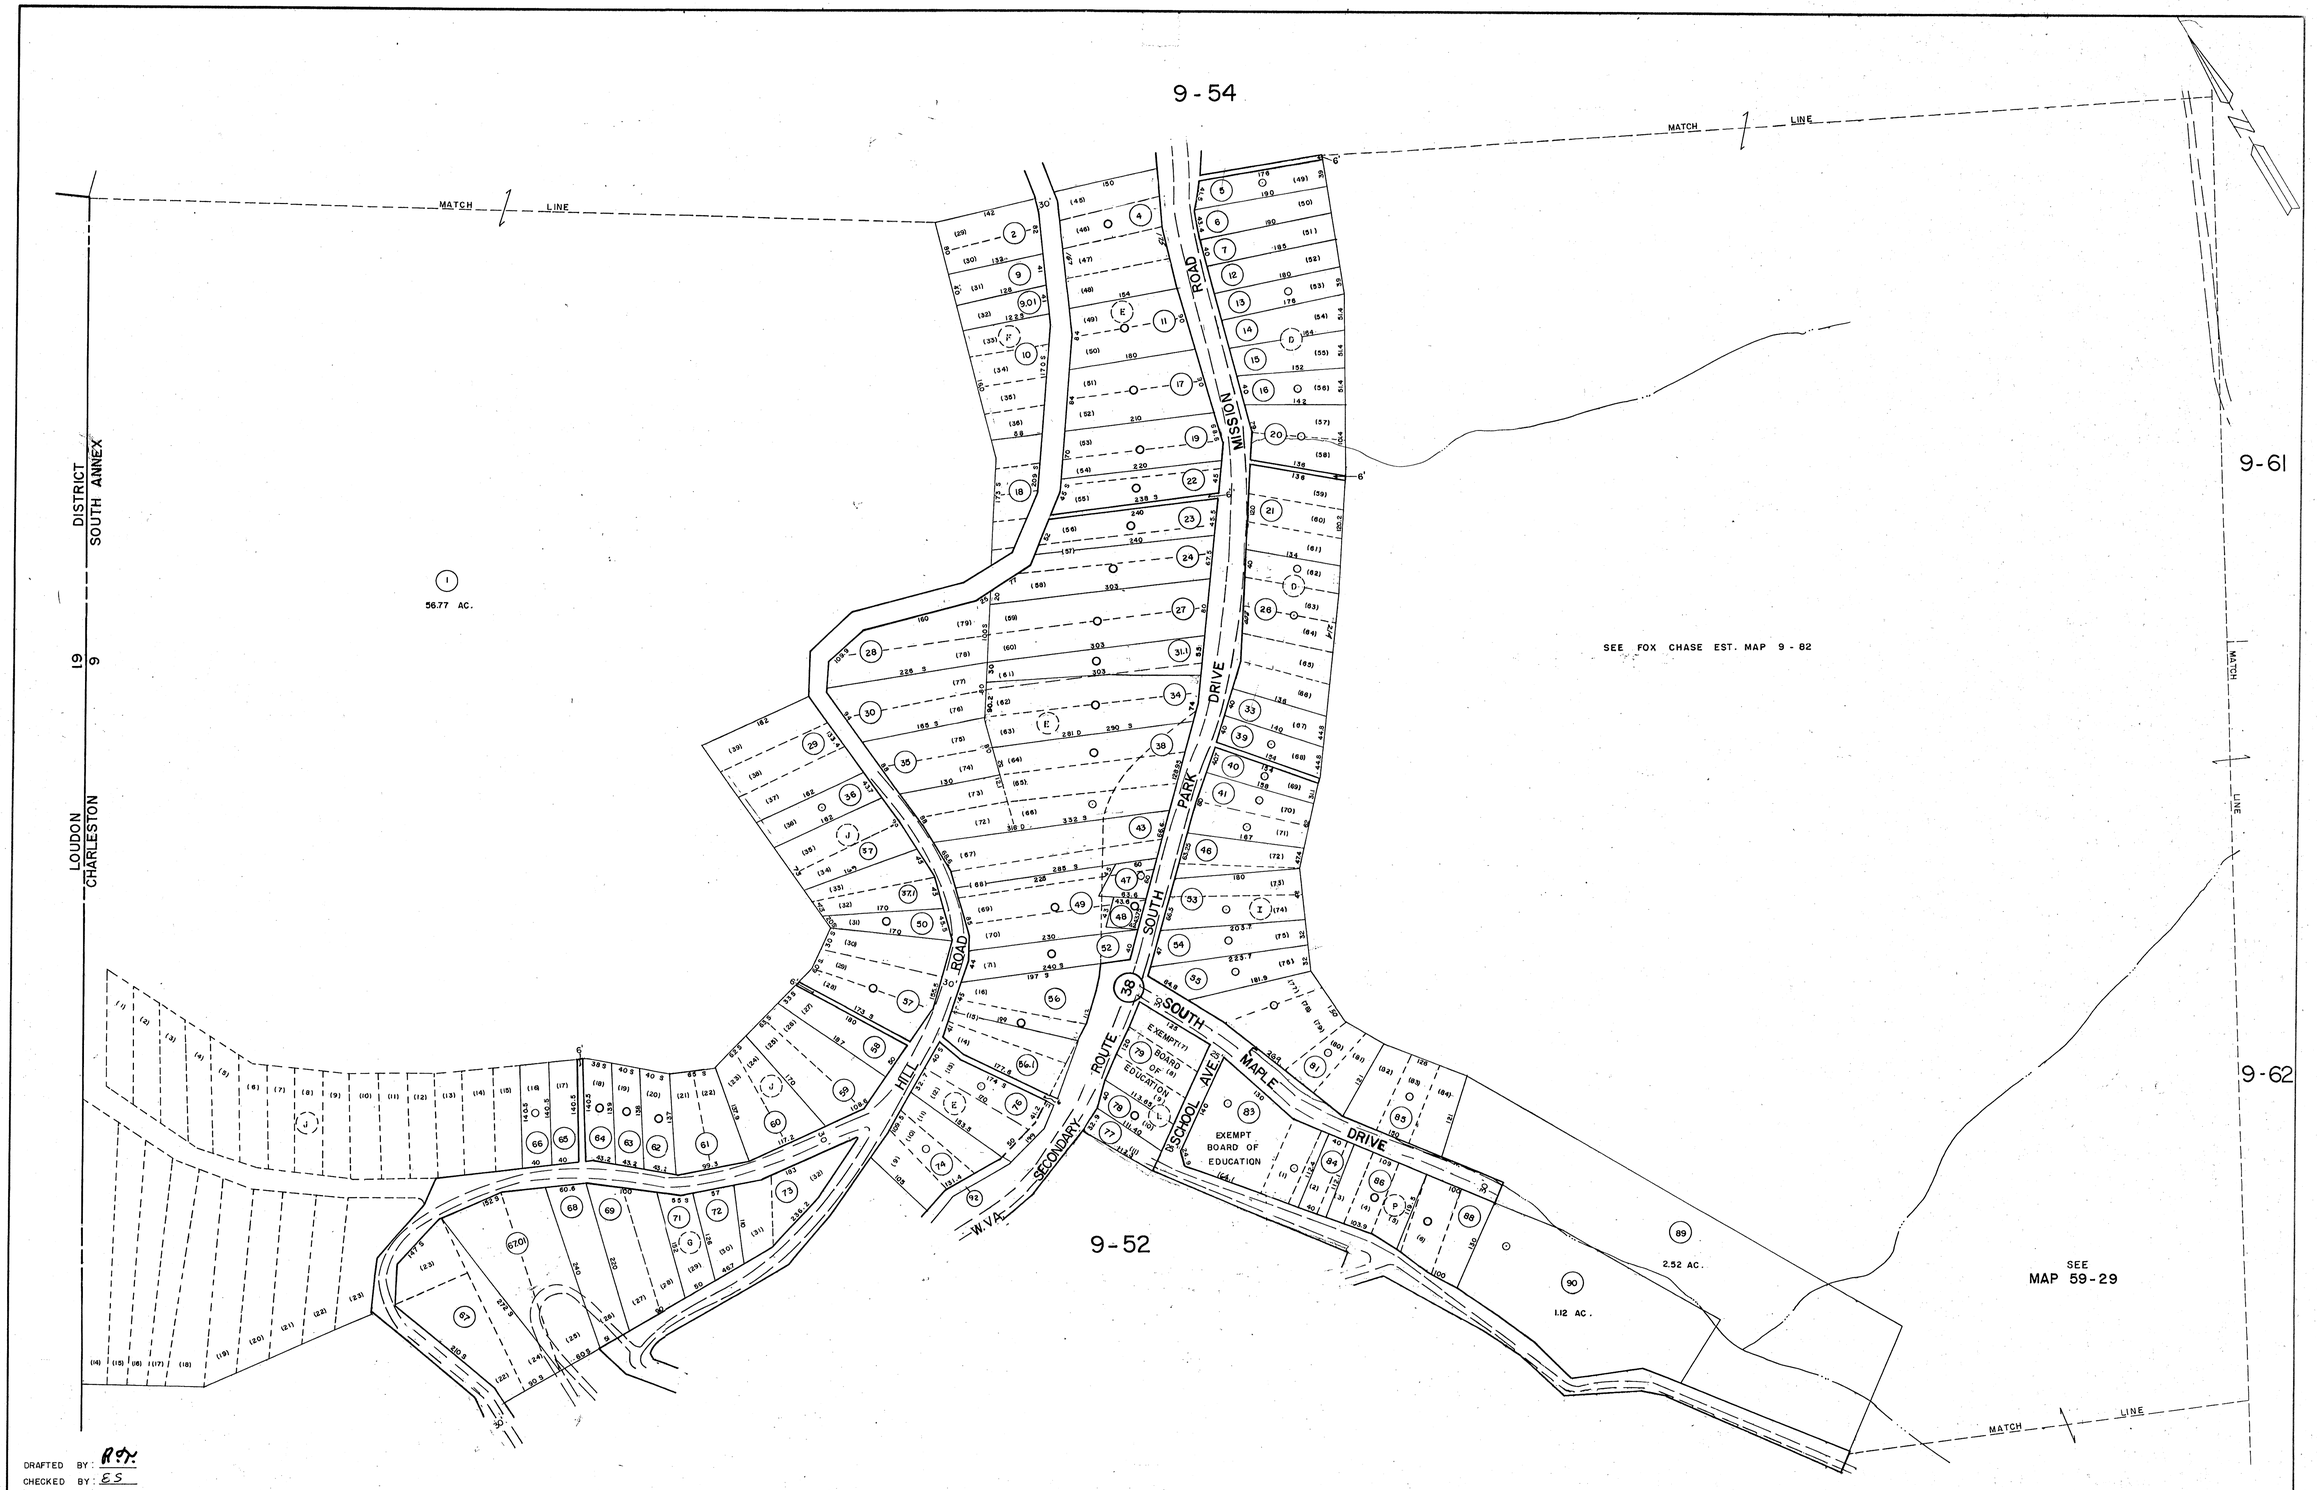

FOR TAX PURPOSES ONLY

PREPARED BY

AERO SERVICE CORPORATION
A DIVISION OF LITTON INDUSTRIES
210 E. COURTLAND ST. PHILADELPHIA, PA 19120

AMERICAN AIR SURVEYS, INC.
907 PENN AVENUE, PITTSBURGH 22, PA.
NEW YORK ATLANTA

Legend

Property Line		Original lot line	
Right of way line		Deed lot number (in parenthesis)	(15)
Edge of pavement or roadway		Parcel or index number (in circle)	99
Corporation line		Improvement	O
District line		Railroad	
County line		Scaled Dimension	S
Stream		Original block number	22
		CALCULATED AREA	CAL.

Revisions

1	JULY 74	PAM	9	OGIS 6/28/92	DSH	17	
2	5/25/76	JC	10	2-15-08 J.A.B.		18	
3	8-4-77	WHP	11			19	
4	2/8/79	SLA	12			20	
5	Revised to 7-1-87	[illegible]	13			21	
6	7/1/85	R.L.B.	14			22	
7	7-1-87	CBG	15			23	
8	Revised to 7-1-89	RLB	16			24	

KANAWHA COUNTY

Office of Assessor

CHARLESTON, WEST VIRGINIA

CHARLESTON SOUTH ANNEX - 9

Map No. 53

Photo No.: 127 Scale: 1" = 100'

Date, Photography: April, May 1964 Date, Map: 6-30-65