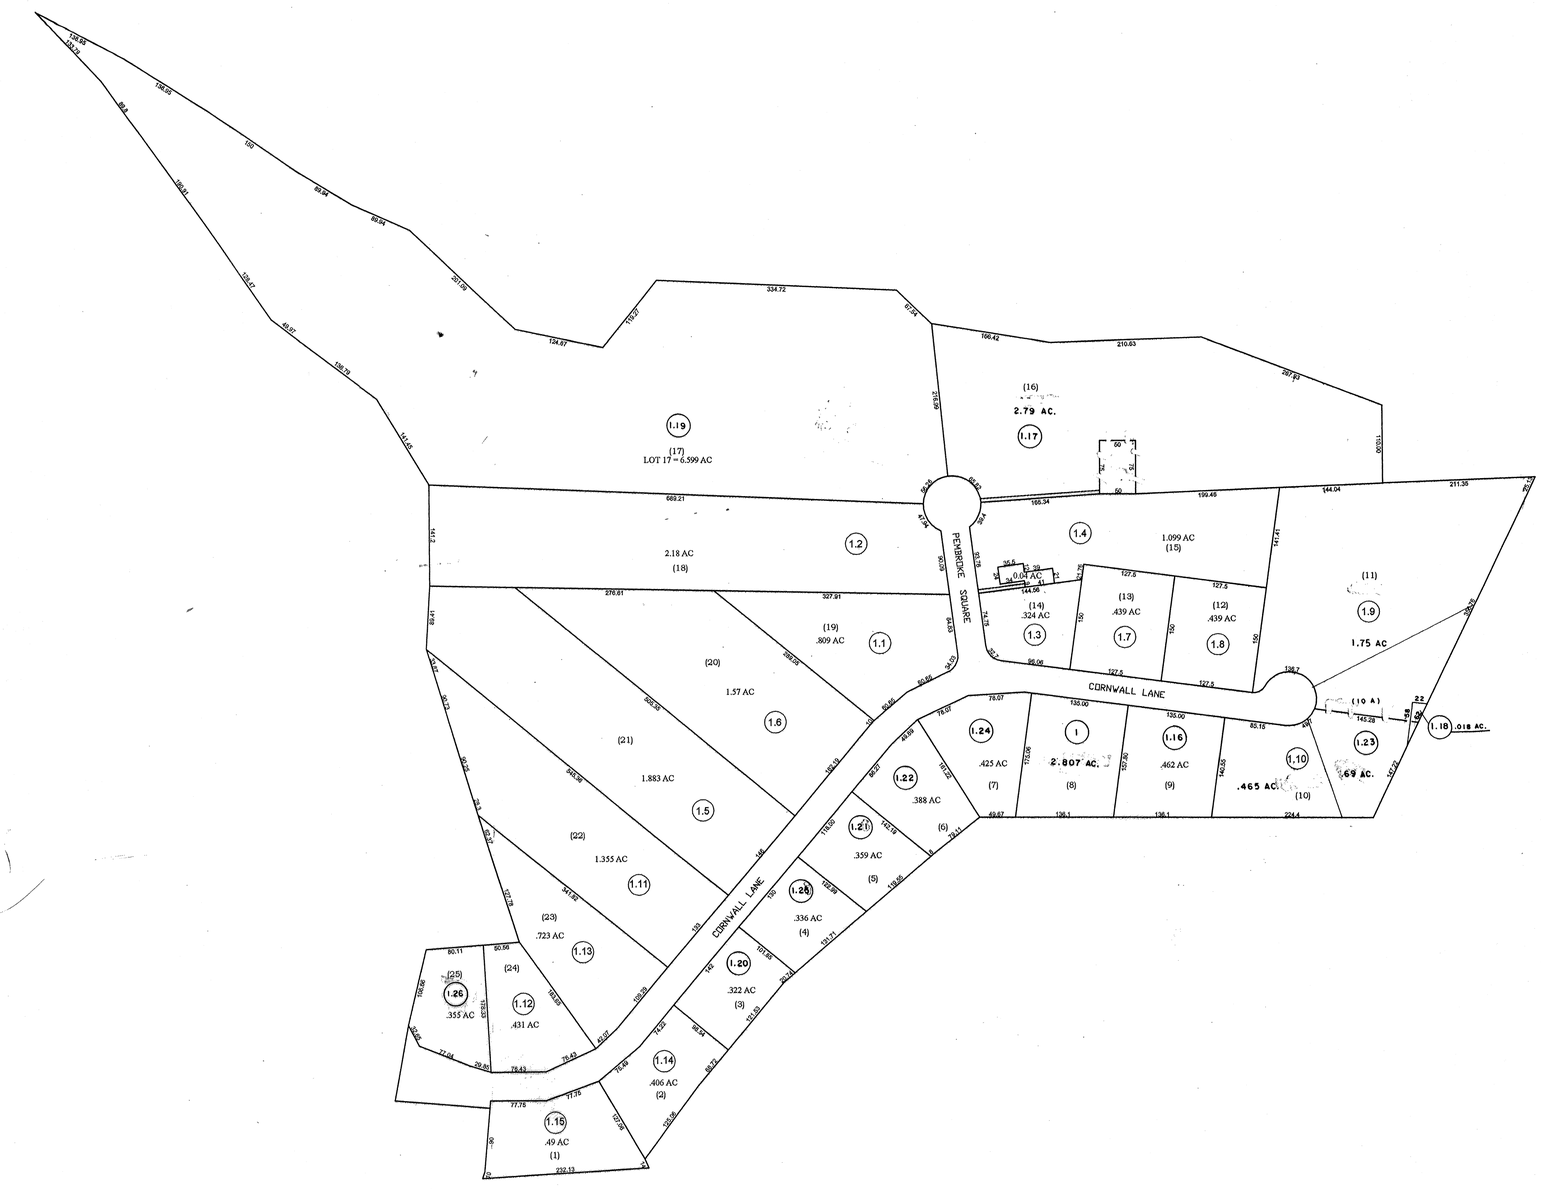

SHERWOOD FOREST
RESUBDIVISION OF SECTION "D"

FOR TAX PURPOSES ONLY

PREPARED BY

THE KANAWHA COUNTY ASSESSOR'S OFFICE

Legend

Property Line		Original lot line	
Right of way line		Deed lot number (in parenthesis)	(15)
Edge of pavement or roadway		Parcel or index number (in circle)	69
Corporation line		Improvement	o
District line		Railroad	
County line		Scaled dimension	s
Stream		Original block number (dashed)	22
Private roadway			

Revisions

Date		By	Date	By	Date	By
3-01-05	Original Map	H. L. B.				
2/1/08	J. A. B.					
2-26-08	J. A. B.					

KANAWHA COUNTY

Office of Assessor

CHARLESTON, WEST VIRGINIA

CHARLESTON SOUTH ANNEX (9)

Map No. 6G

Photo No.: _____ Scale 1" = 100'

Date, Photography _____ Date Map 3-01-2005