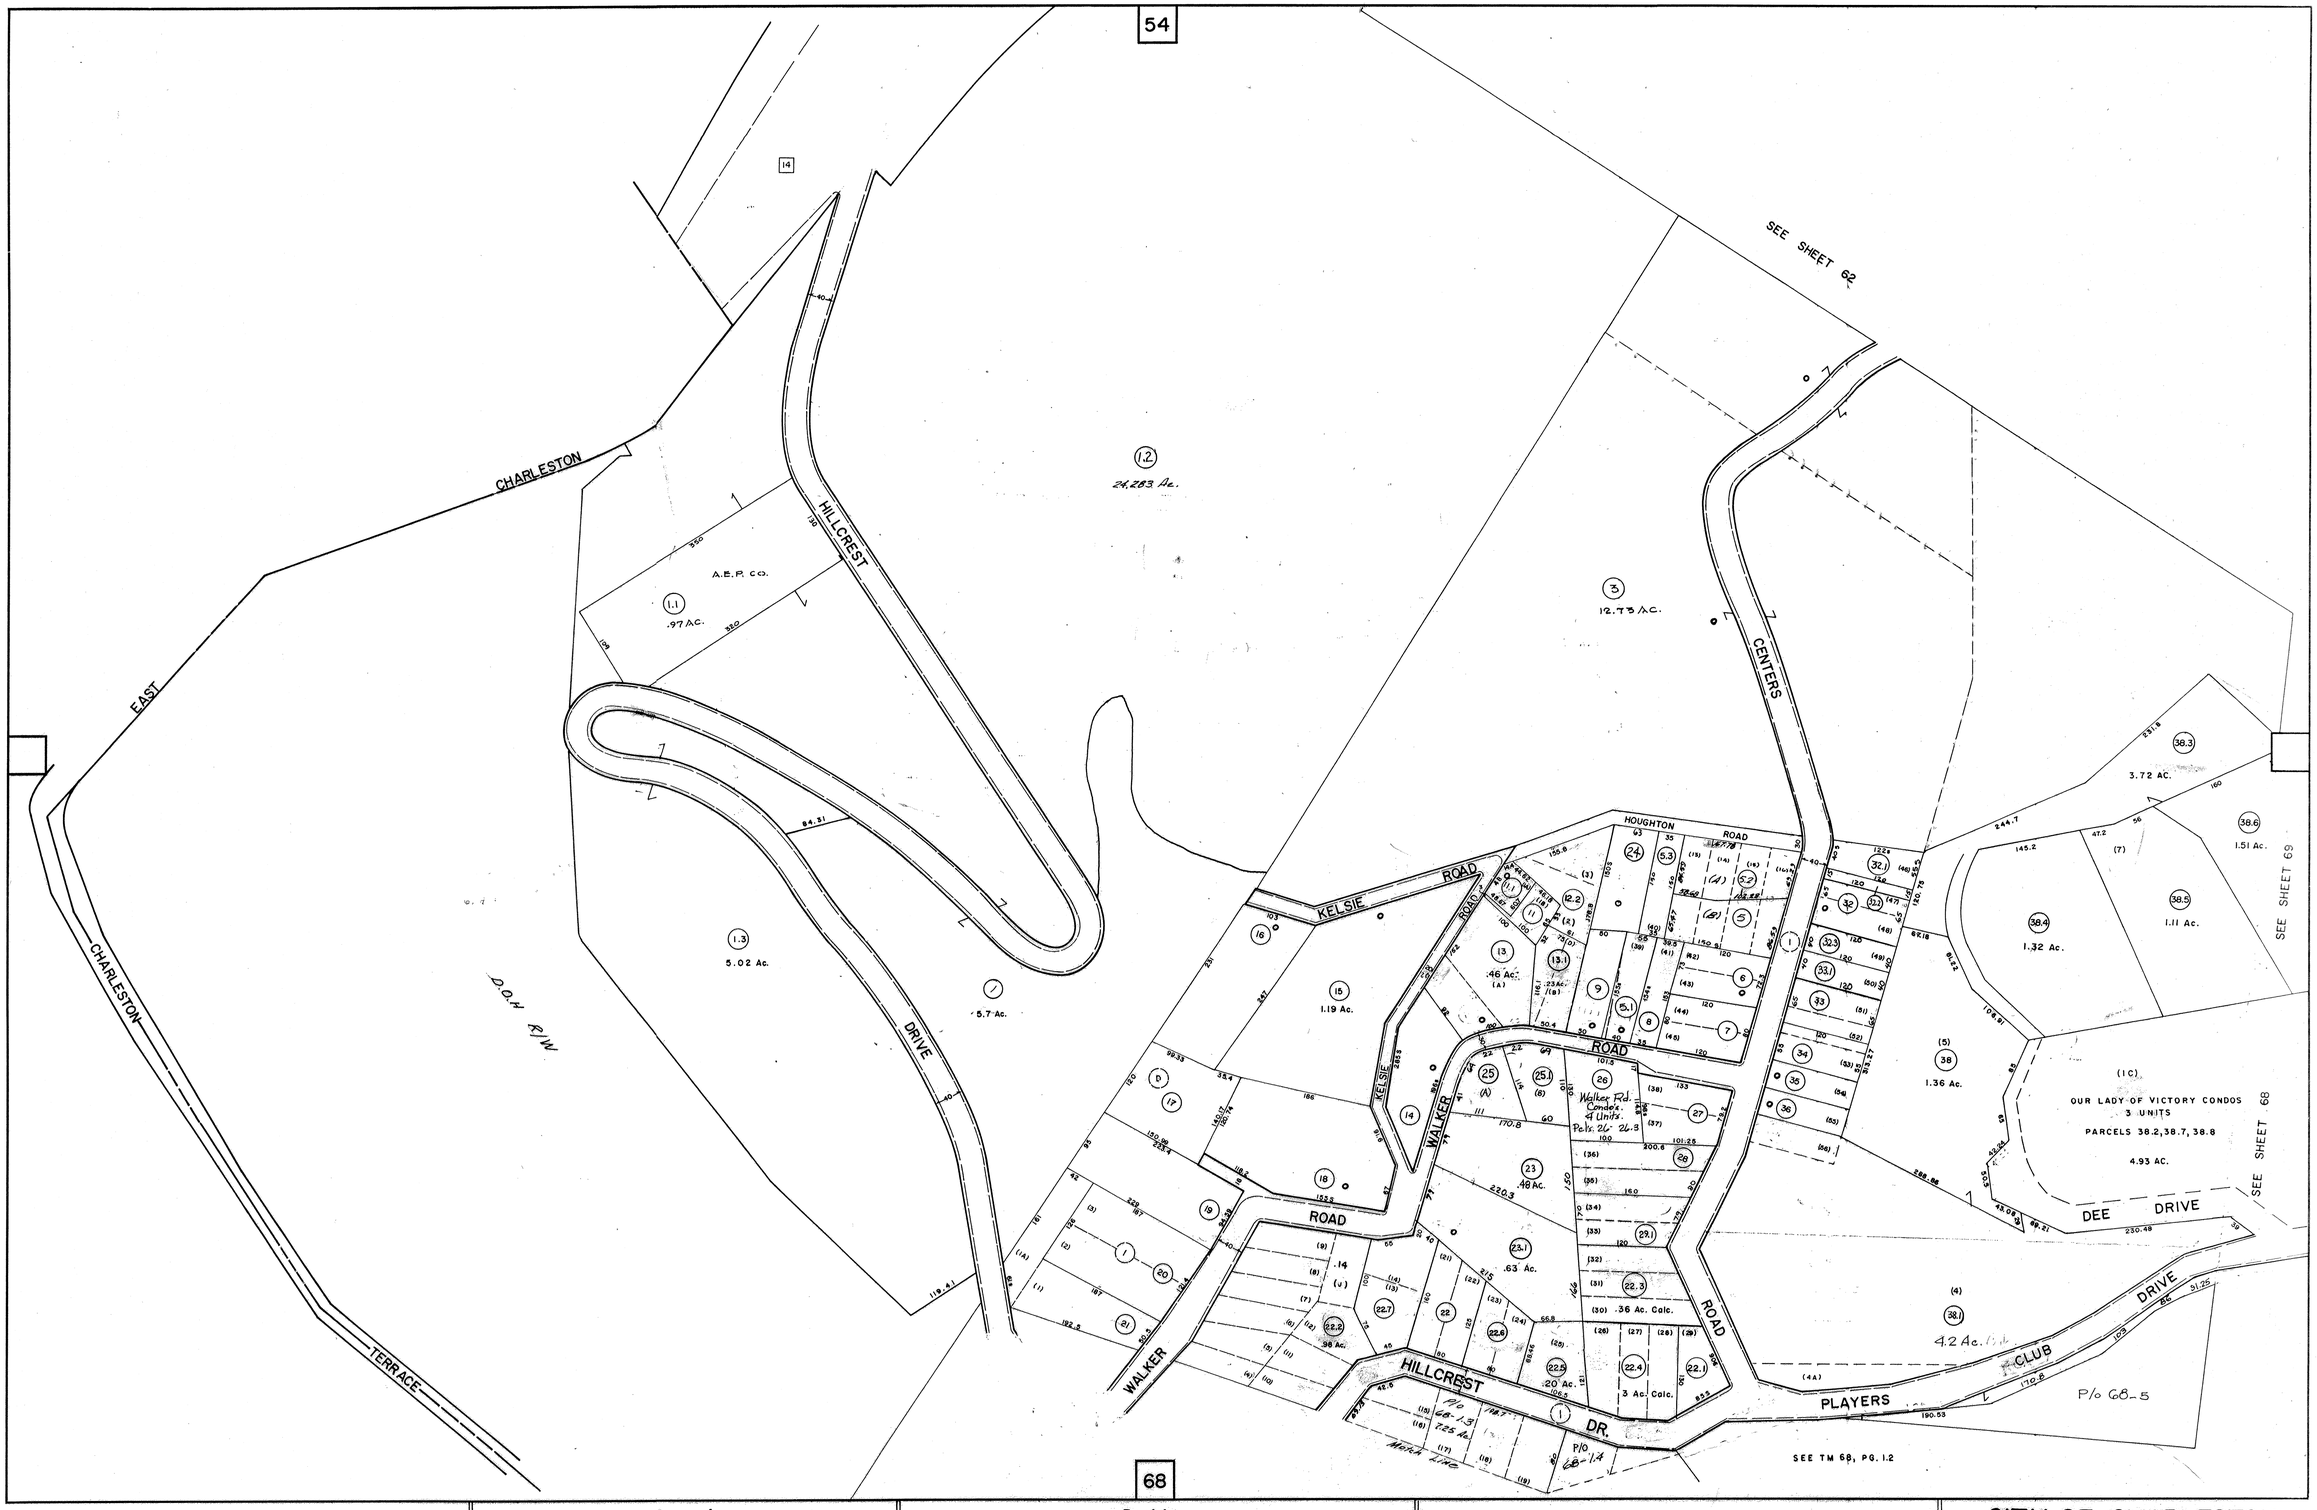

FOR TAX PURPOSES ONLY

PREPARED BY

AERO SERVICE CORPORATION
A DIVISION OF LITTON INDUSTRIES
210 E. COURTLAND ST., PHILADELPHIA, PA. 19120

AMERICAN AIR SURVEYS, INC.
907 PENN AVENUE, PITTSBURGH 22, PA.
NEW YORK ATLANTA

Legend

Property Line		Original lot line	
Right of way line		Deed lot number (in parenthesis)	(15)
Edge of pavement or roadway		Parcel or index number (in circle)	99
Corporation line		Improvement	
District line		Railroad	
County line		Scaled Dimension	S
Stream		Original block number	22

Revisions

1	Reeves 8/20/74 TJM	9	O.G.I.S 2-15-96 J.E.B	17	
2	6/7/76 T.G.	10	12-1-97 J.E.B	18	
3	2-5-79 H. DERR	11	1-1-99 J.E.B	19	
4	Revised to 7-1-82 DF	12	5-12-08 J.A.B.	20	
5	Revised to 7-1-85 DF	13		21	
6	Revised to 7-1-87 DF	14		22	
7	Revised to 7-1-89 RDR	15		23	
8	OGIS 3/26/92 DSH	16		24	

KANAWHA COUNTY

Office of Assessor

CHARLESTON, WEST VIRGINIA

CITY OF CHARLESTON
NORTH CHARLESTON
Map No. 61

Photo No.: 19-128,129 Scale: 1" = 100'

Date, Photography: April, May, 1964 Date, Map: 2-7-66