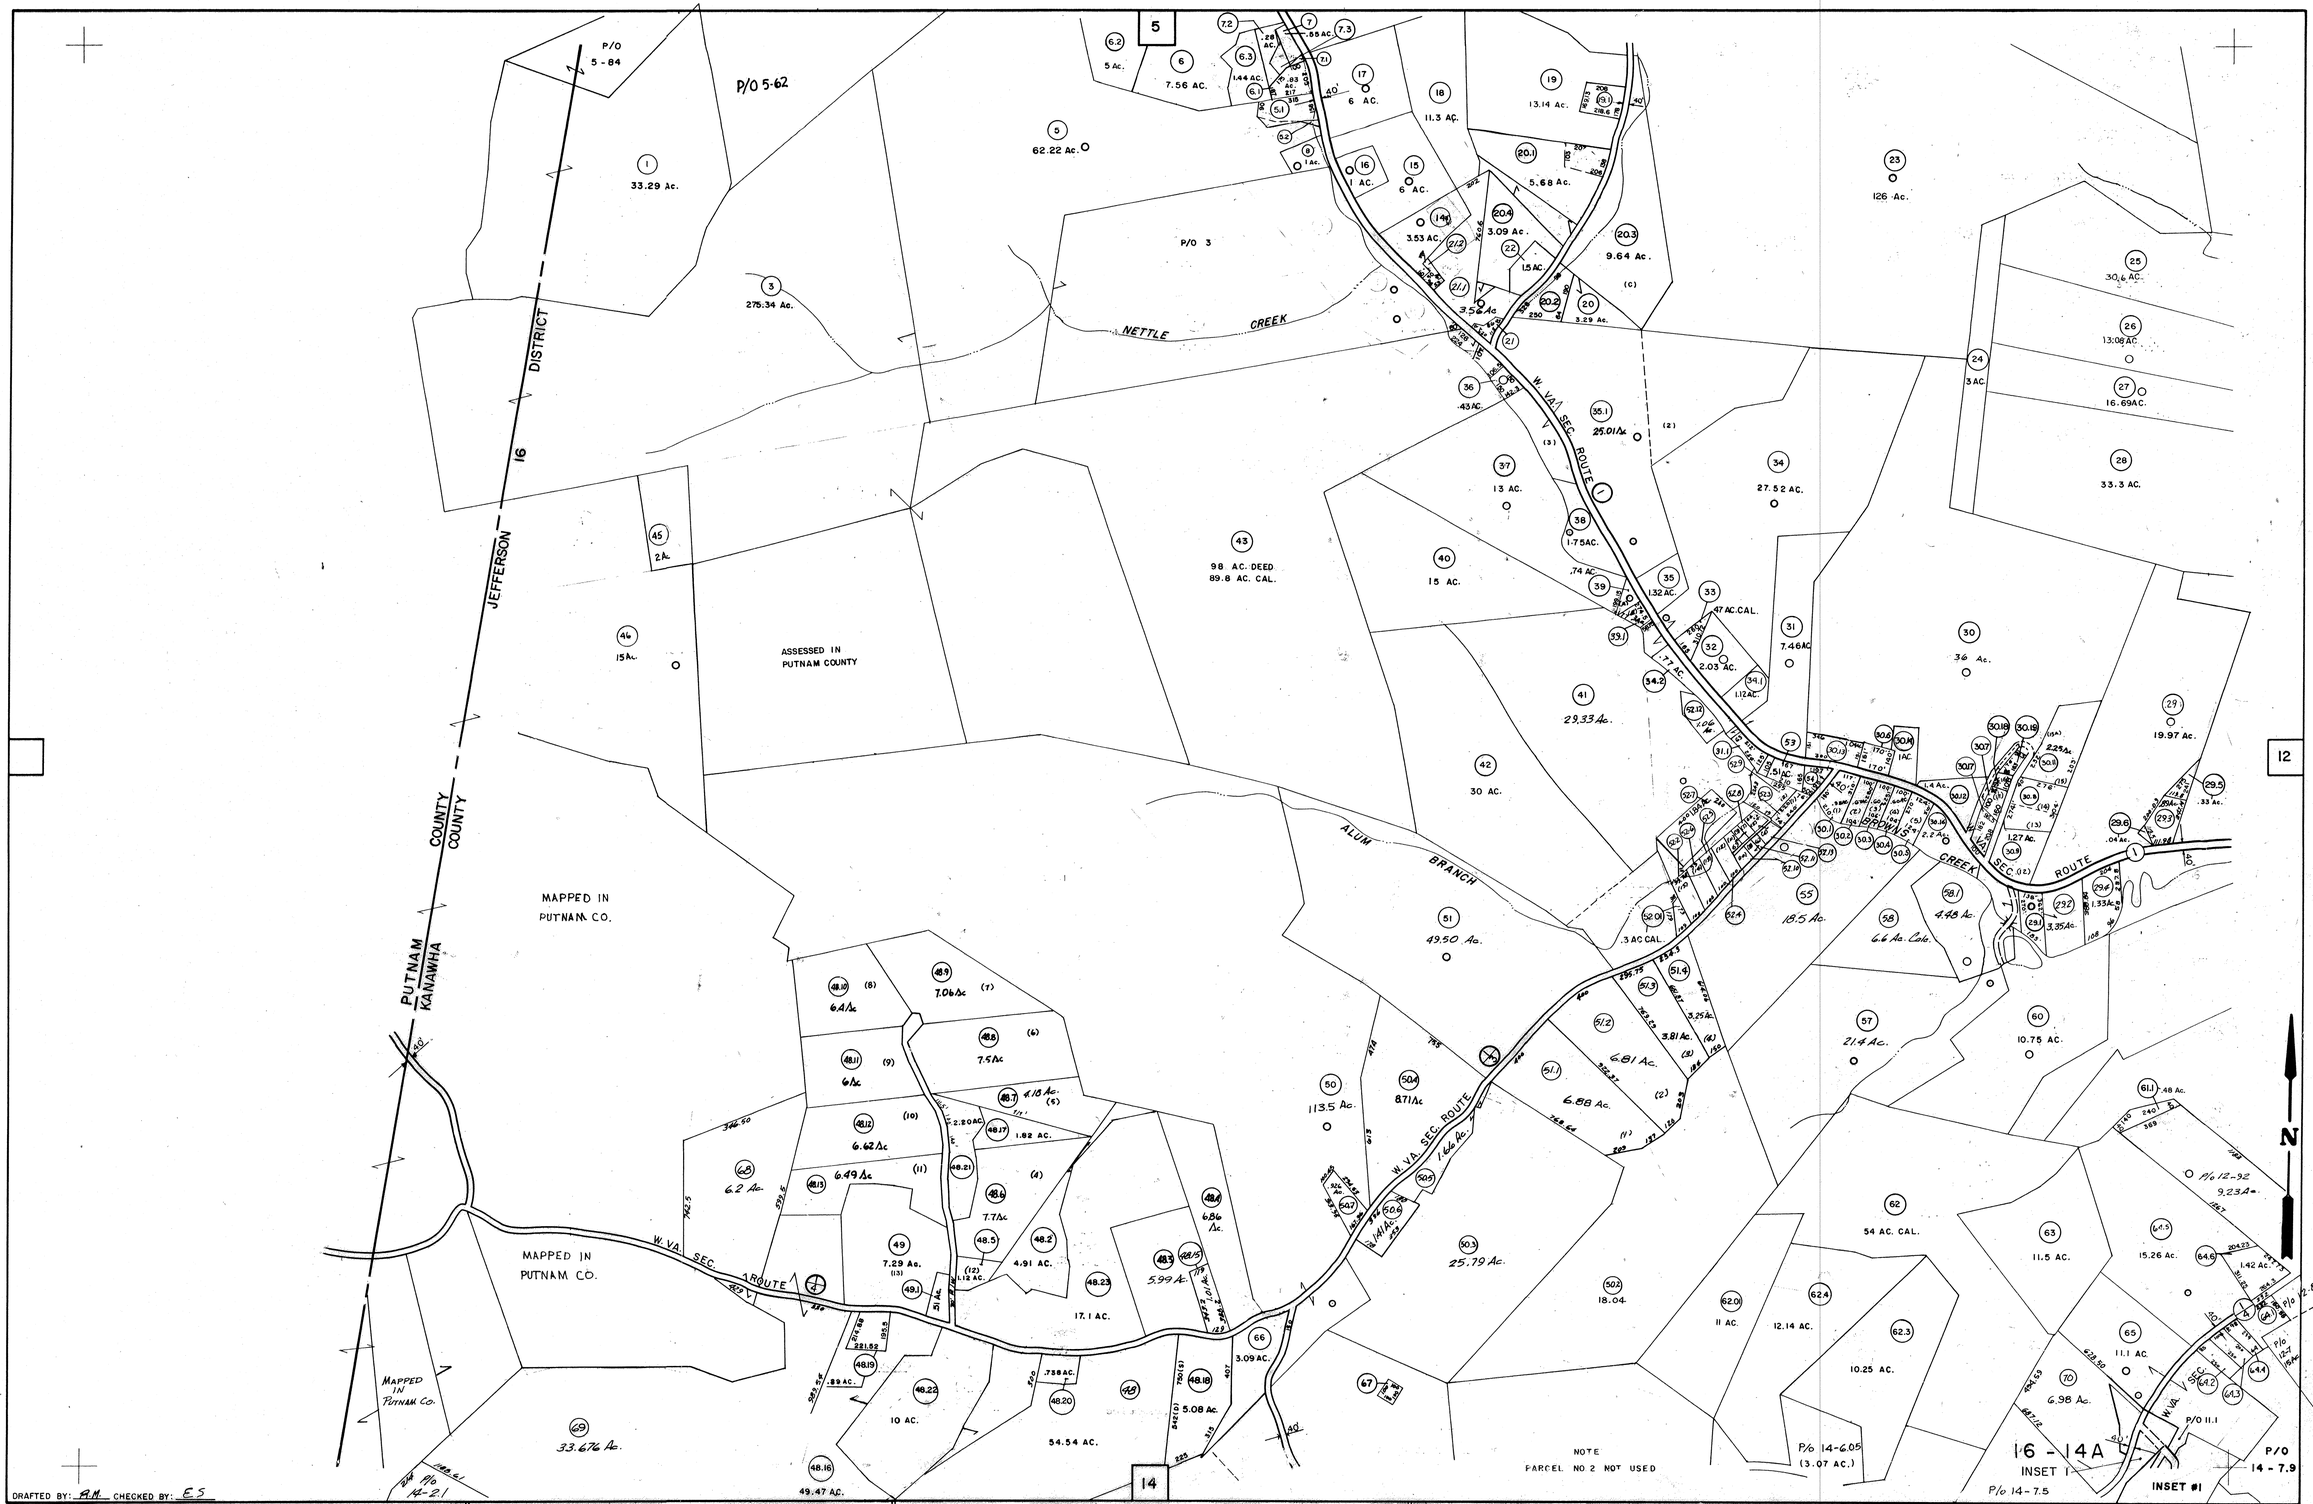
P/O 5-84
P/O 5-62
JEFFERSON DISTRICT 16
COUNTY
COUNTY
PUTNAM
KANAWHA
NETTLE CREEK
ALUM BRANCH
W. VA. SEC. ROUTE 1
W. VA. SEC. ROUTE 1/1
W. VA. SEC. ROUTE 1/2
JENKINS CREEK
ASSESSED IN PUTNAM COUNTY
MAPPED IN PUTNAM CO.
MAPPED IN PUTNAM CO.
MAPPED IN PUTNAM CO.
NOTE PARCEL NO 2 NOT USED
P/o 14-6.05 (3.07 AC.)
P/o 14-7.5
P/o 14-21
P/o 12-92
P/O 11.1
P/O 14-7.9
INSET I
INSET #1
1.33Ac.
3.354c.
1.42 Ac.
2.24Ac.
1.27 Ac.
.04Ac.
.33 Ac.
.48 Ac.
1.48 Ac.
1.46 Ac.
1.41Ac.
1.12Ac.
.74 AC.
.79 AC.
.758AC.
.89 AC.
.106 Ac.
.28 AC.
.03 AC.
.55 AC.
.51 AC.
.47 AC.CAL.
.3 AC CAL.
1 AC.
1.5 AC.
1.75AC.
2 Ac.
15Ac.
5 Ac.
1 Ac.
3 AC.
4.98 Ac.
6.6 Ac. Calc.
3.29 Ac.
3.5 Ac.
1.44 AC.
1.4 Ac.
1.5 AC.
1.82 AC.
1.12 AC.
2.80AC.
1.44 Ac.
1.5 AC.
1.5 AC.
1.5 AC