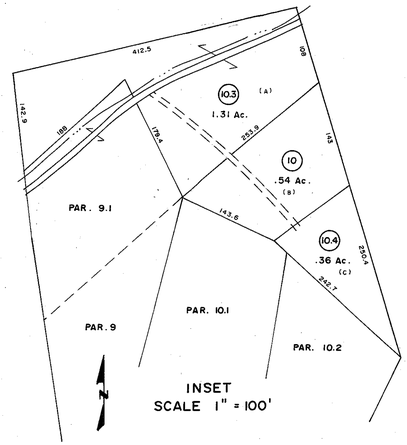

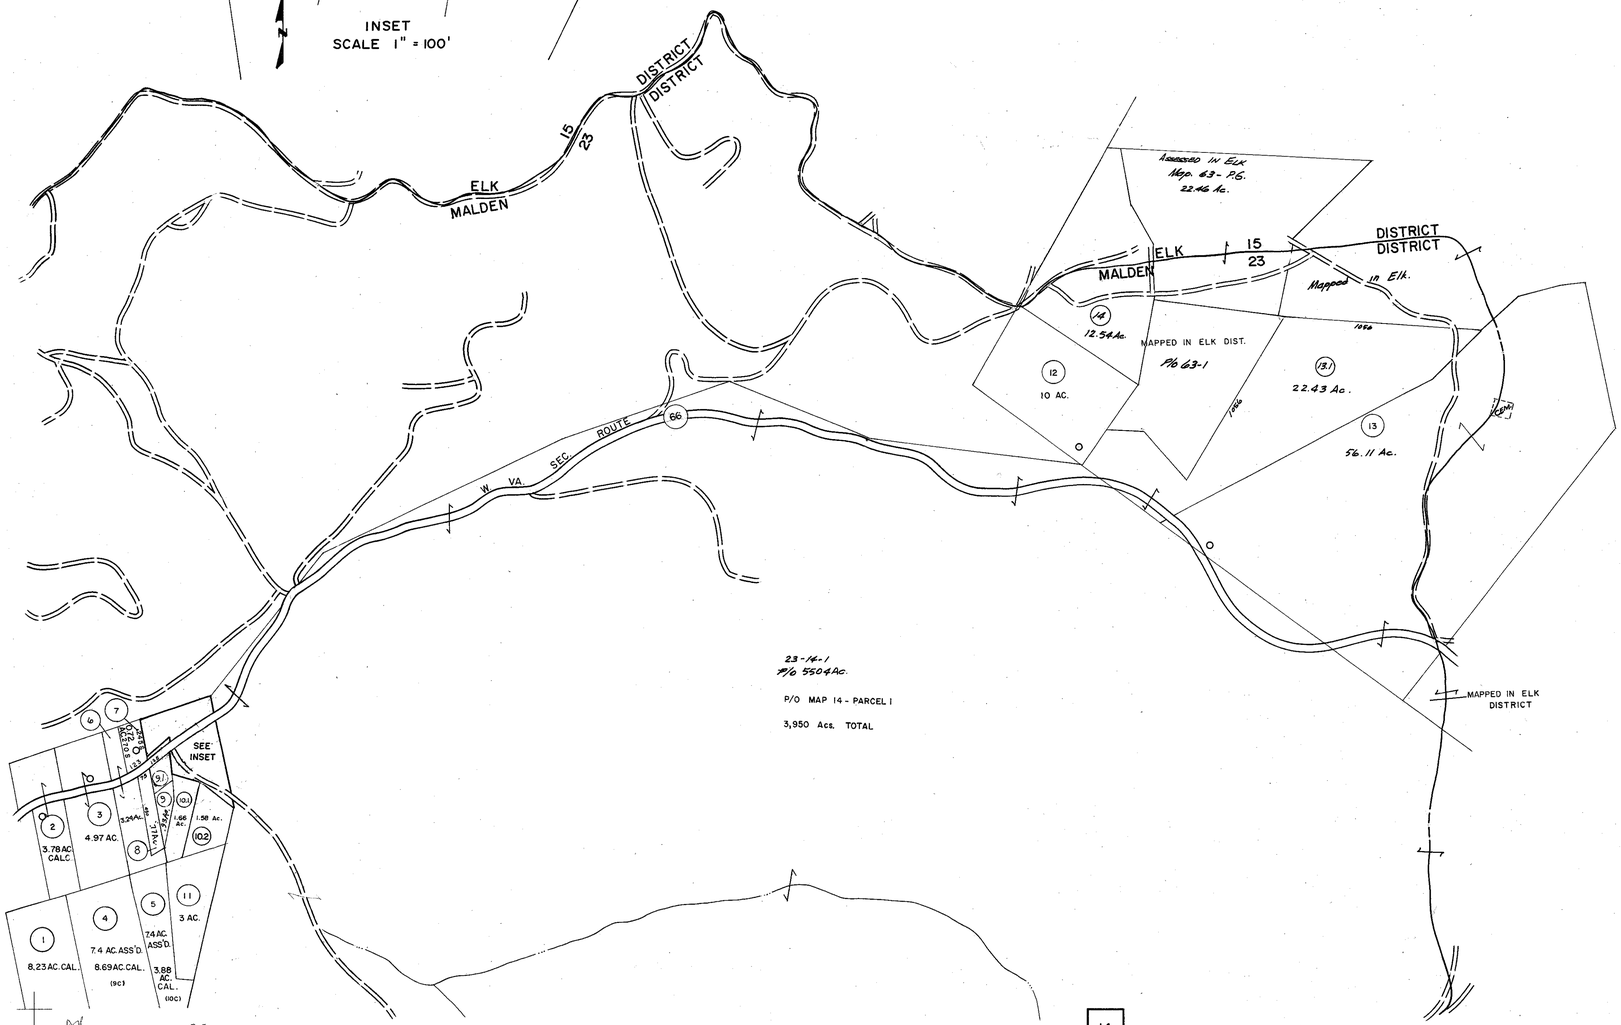

DRAFTED BY MP CHECKED BY ES

12

14

FOR TAX PURPOSES ONLY

PREPARED BY

AERO SERVICE CORPORATION
A DIVISION OF LITTON INDUSTRIES
210 E. COURTLAND ST. PHILADELPHIA, PA 19120

AMERICAN AIR SURVEYS, INC.
907 PENN AVENUE, PITTSBURGH 22, PA.
NEW YORK ATLANTA

Legend

Property Line		Original lot line	
Right of way line		Deed lot number (in parenthesis)	(15)
Edge of pavement or roadway		Parcel or index number (in circle)	(97)
Corporation line		Improvement	○
District line		Railroad	
County line		Scaled Dimension	5
Stream		Original block number	(22)
		CALCULATED AREA	CAL.

Revisions

1	FEB 74 PAM	9		17	
2	Revised to 7-1-82 DF	10		18	
3	Revised to 7-1-88 DF	11		19	
4	Revised to 7-1-85 DF	12		20	
5	OGIS 8/24/93 SAJ	13		21	
6	O.G.I.S 9-1-96 J.E.B	14		22	
7	7-1-97 J.E.B	15		23	
8		16		24	

KANAWHA COUNTY

Office of Assessor

CHARLESTON, WEST VIRGINIA

MALDEN DISTRICT - 23

Map No. 13

Photo No.: 144 Scale: 1" = 400'

Date, Photography: April, May 1964 Date, Map: 3-31-66