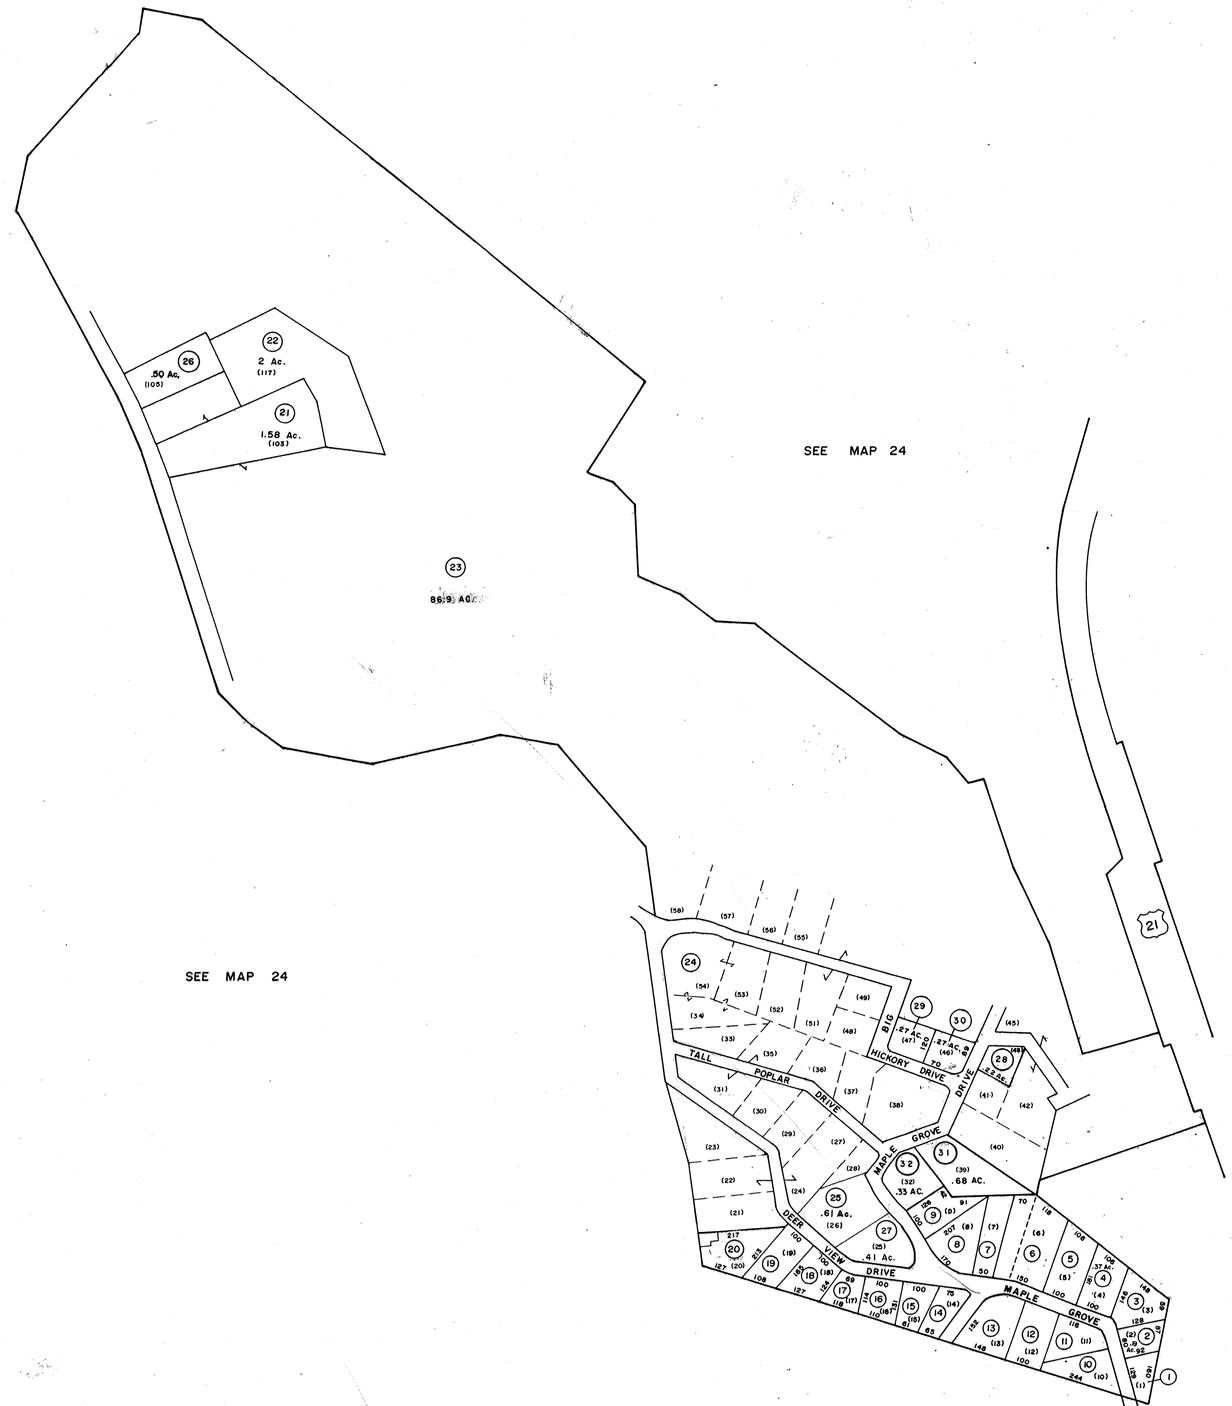

For Tax Purposes Only

Prepared by

Oil & Gas Information Service
P.O. Box 3810
Charleston, WV 25338

874178

LEGEND

Property line		Original lot line	
Edge of pavement or roadway		Deed lot number	(15)
Corporation line		Parcel or index number	(99)
District line		Improvement	
County line		Railroad	
State line		Scaled dimension	(S)
Land hook		Deed dimension	(D)
Water		Calculated area	(C)

REVISIONS

New Map O.G.I.S 6-13-95 J.E.B
O.G.I.S 11-11-96 J.E.B
8-1-97 J.E.B
1-1-99 J.E.B
4-27-2000 J.A.B.
5-1-01 J.A.B.
9-21-04 J.A.B.
9-6-06 J.A.B.

RESTRICTION

KEY MAP

KANAWHA COUNTY

Office Of Assessor

CHARLESTON, WEST VIRGINIA

DISTRICT:

UNION DISTRICT
MAP NO. 24 B

Date, Aerial Photography:
Photo No:

Date, Map:
Scale: 1" = 200'