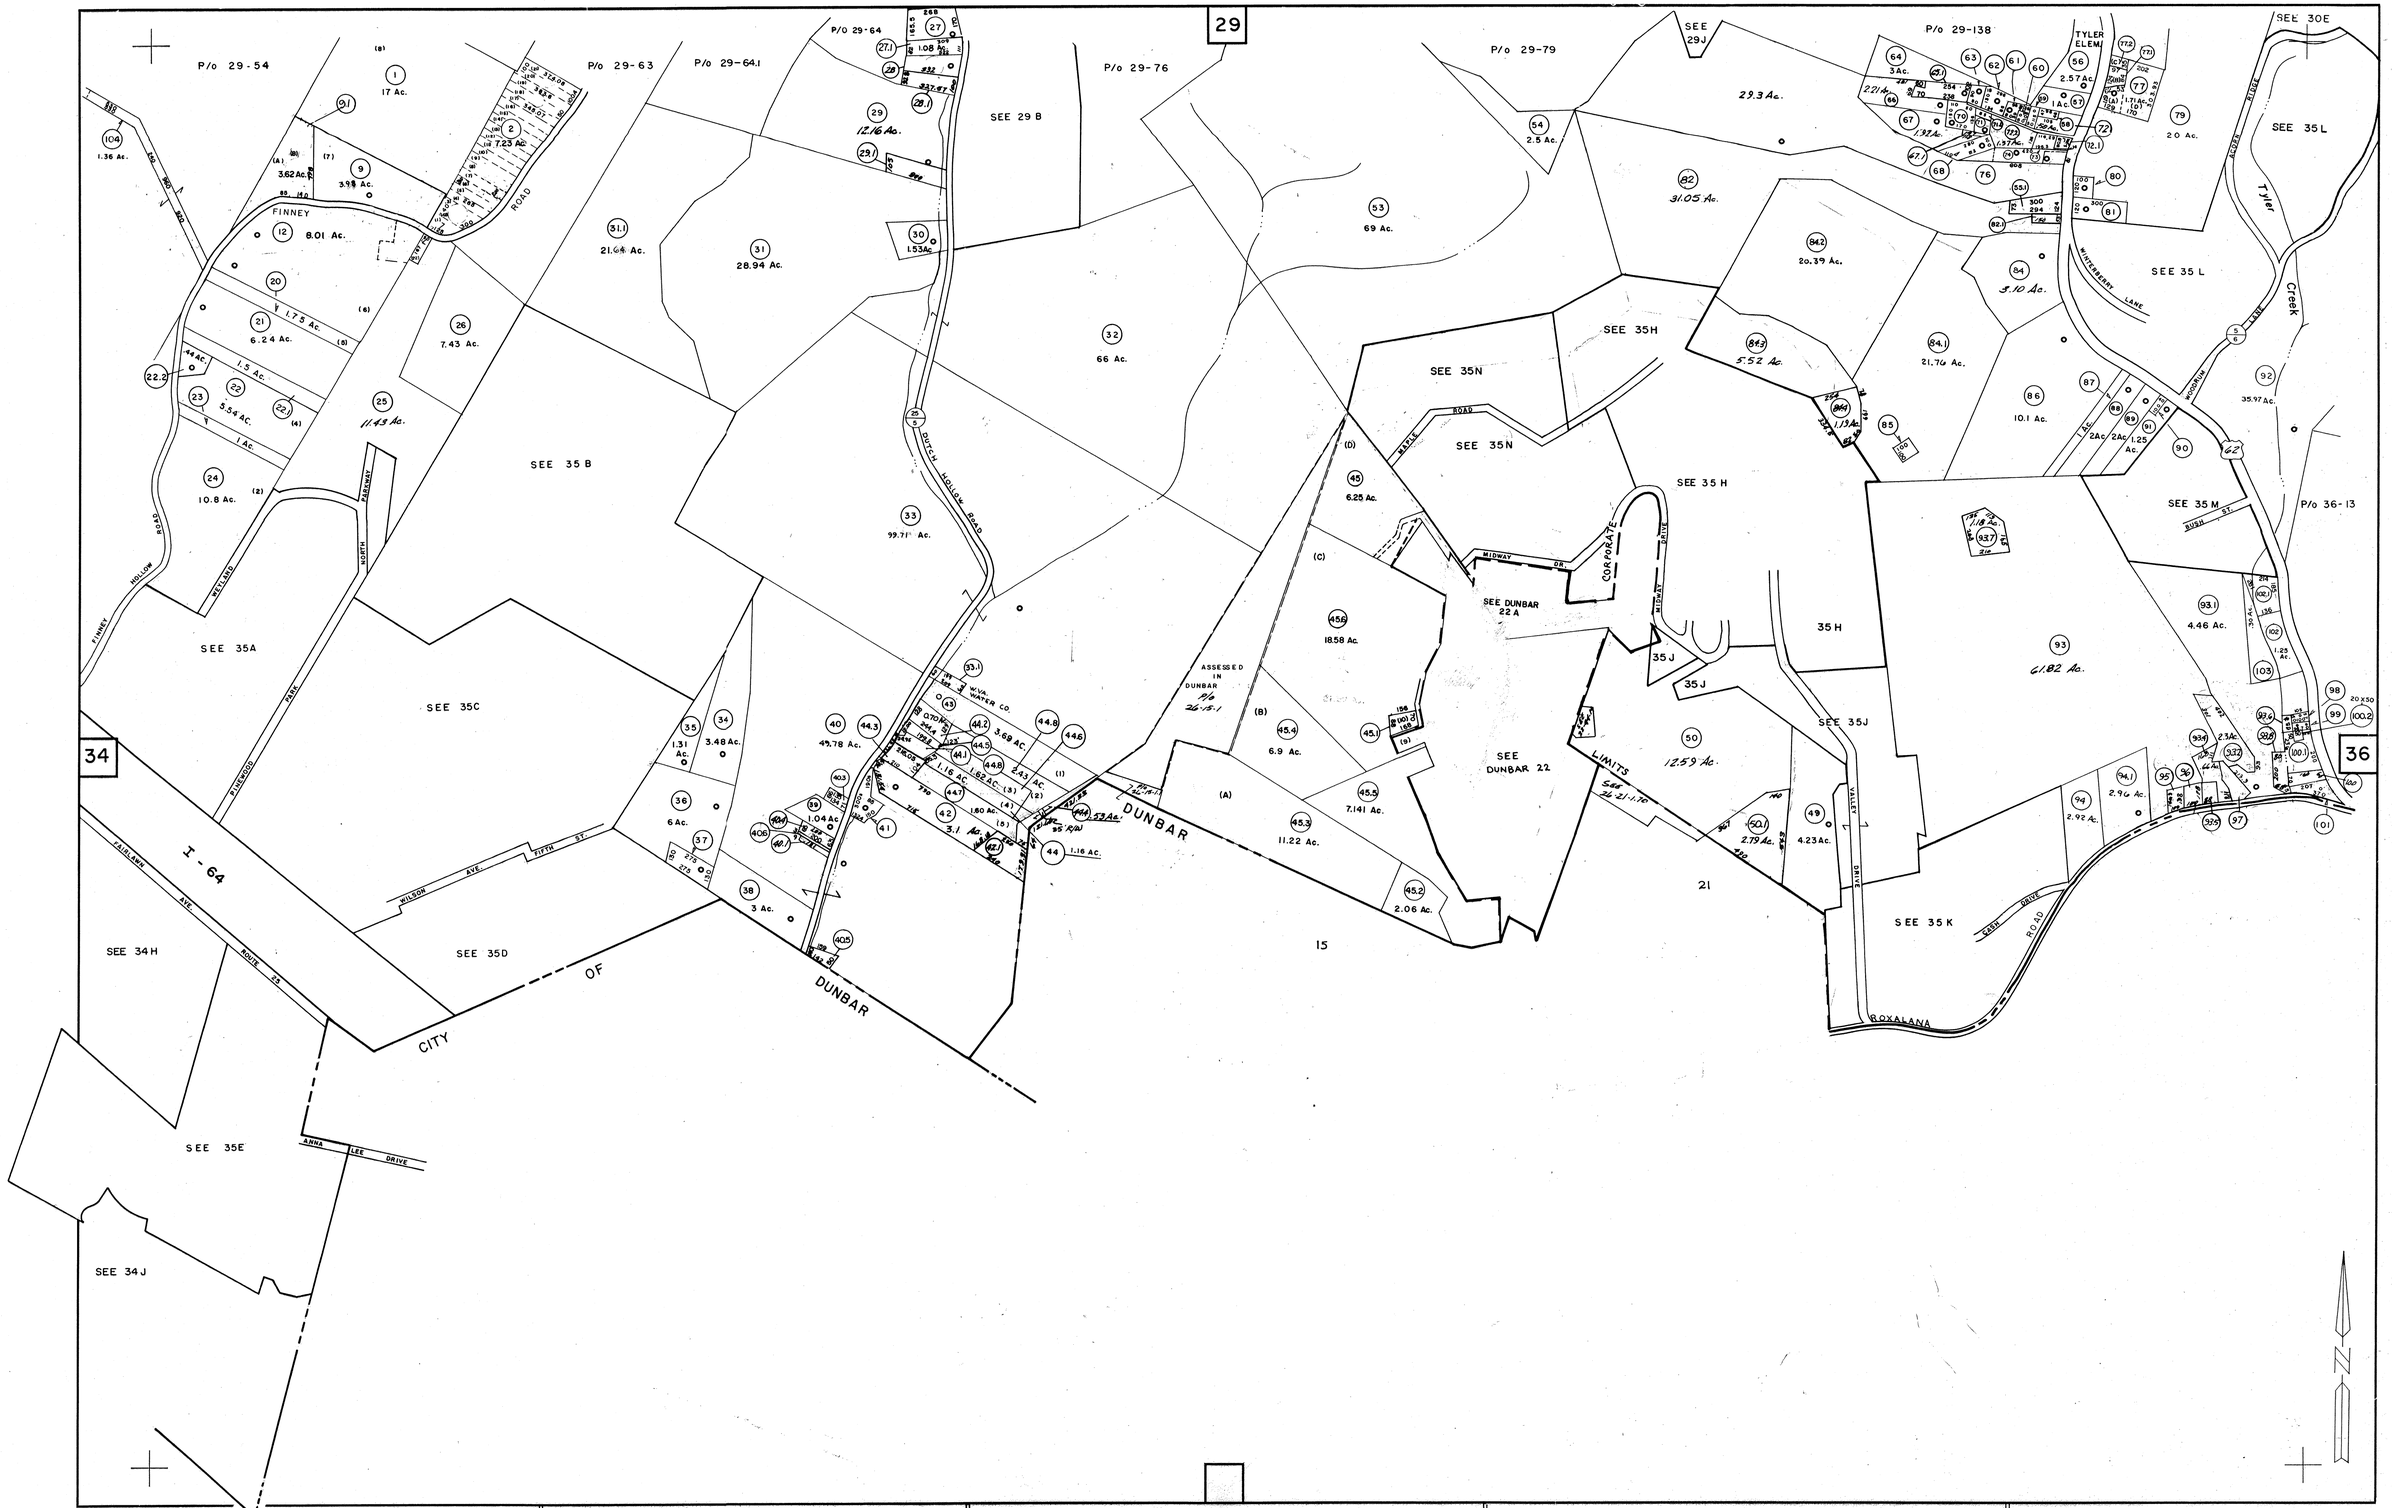

FOR TAX PURPOSES ONLY

PREPARED BY

AERO SERVICE CORPORATION
A DIVISION OF LITTON INDUSTRIES
210 E. COURTLAND ST., PHILADELPHIA, PA. 19120

AMERICAN AIR SURVEYS, INC.
907 PENN AVENUE, PITTSBURGH 22, PA.
NEW YORK ATLANTA

Legend

Property Line		Original lot line	
Right of way line		Deed lot number (in parenthesis)	(15)
Edge of pavement or roadway		Parcel or index number (in circle)	99
Corporation line		Improvement	
District line		Railroad	
County line		Scaled Dimension	S
Stream		Original block number	22

Revisions

1	AUGUST-72-P.C.		9	Revised to 7-1-89		17	8-1-97	J.E.B	
2	8-24-73	B.S.	10	Revised to 7-1-85		18	1-1-99	J.E.B	
3	NOV 74	PAM	11	Revised to 7-1-87		19	5-2-2000	J.A.B.	
4	12-15-75	T.G.	12	7-1-89	TRL	20	4-30-01	J.A.B.	
5	5/17/77	JC	13	OGIS	7-21-91	SAJ	21	9-30-04	J.A.B.
6	8-78	P.W.	14	O.G.I.S	10-28-93	J.E.B	22	9-8-06	J.A.B.
7	2/4/99	SLR	15	O.G.I.S	6-13-95	J.E.B	23		
8	Revised to 7-1-82		16	O.G.I.S	11-11-96	J.E.B	24		

KANAWHA COUNTY

Office of Assessor

CHARLESTON, WEST VIRGINIA

UNION DISTRICT

Map No. 35

Photo No.: 3-433,434 Scale: 1" = 400'

Date, Photography: April, May, 1964 Date, Map: 4-1-66