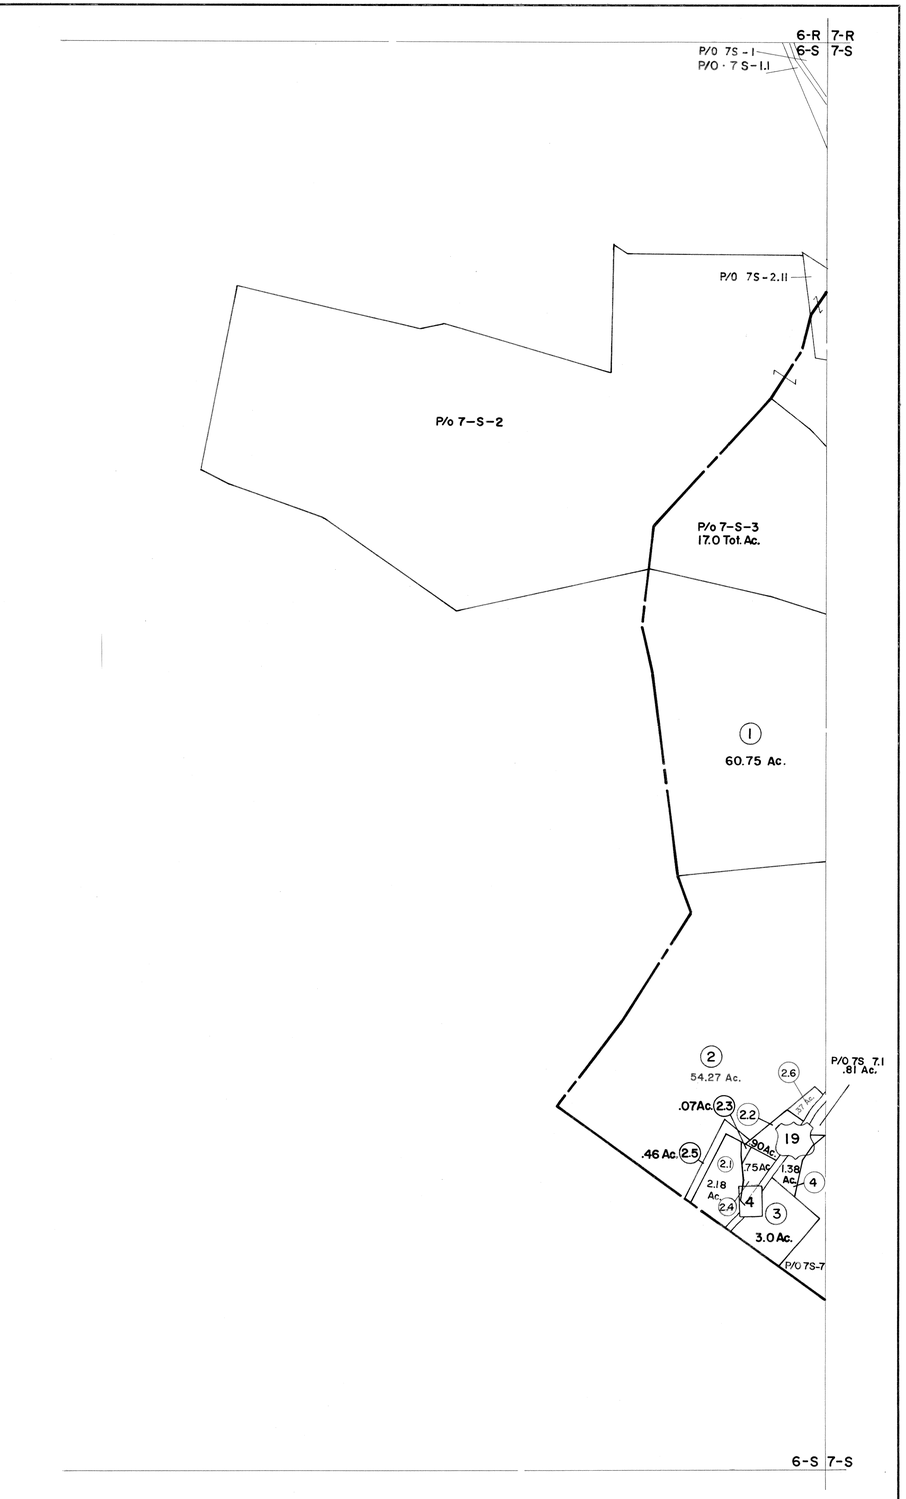


For Tax Purposes Only

Prepared by

VOGT, IVERS AND ASSOCIATES
ENGINEERS-ARCHITECTS
CHARLESTON, W.VA.
CINCINNATI, OHIO

| | | | |
|---|---|---|---|
| Property line | | Original lot line | |
| Edge of pavement or roadway | | Deed lot number | (15) |
| Corporation line | | Parcel or index number | (99) |
| District line | | Improvement | o |
| County line | | Railroad | |

Revisions

| | | | | | |
|---|---|---|---|---|---|
| 1 | 3-74 PAM | | 9 | | 17 |
| 2 | 6/28/76 JC | | 10 | | 18 |
| 3 | Revised to 7-1-81 | | 11 | | 19 |
| 4 | To December 1983 C.P. | | 12 | | 20 |
| 5 | Revised to 7-1-87 | | 13 | | 21 |
| 6 | REV. TO 1-1-90 | NCS | 14 | | 22 |
| 7 | OGIS 3-6-92 | TL | 15 | | 23 |
| 8 | 6-15-2002 JEB | | 16 | | 24 |

KEY MAP

# LEWIS COUNTY

STATE OF WEST VIRGINIA

Office of Assessor

DISTRICT

COLLINS SETTLEMENT

SHEET NO: 6-S

Date, Aerial Photography: 4-25-62
Photo No: LE-2-71

Date, Map: 10-21-64
Scale: 1" = 400'