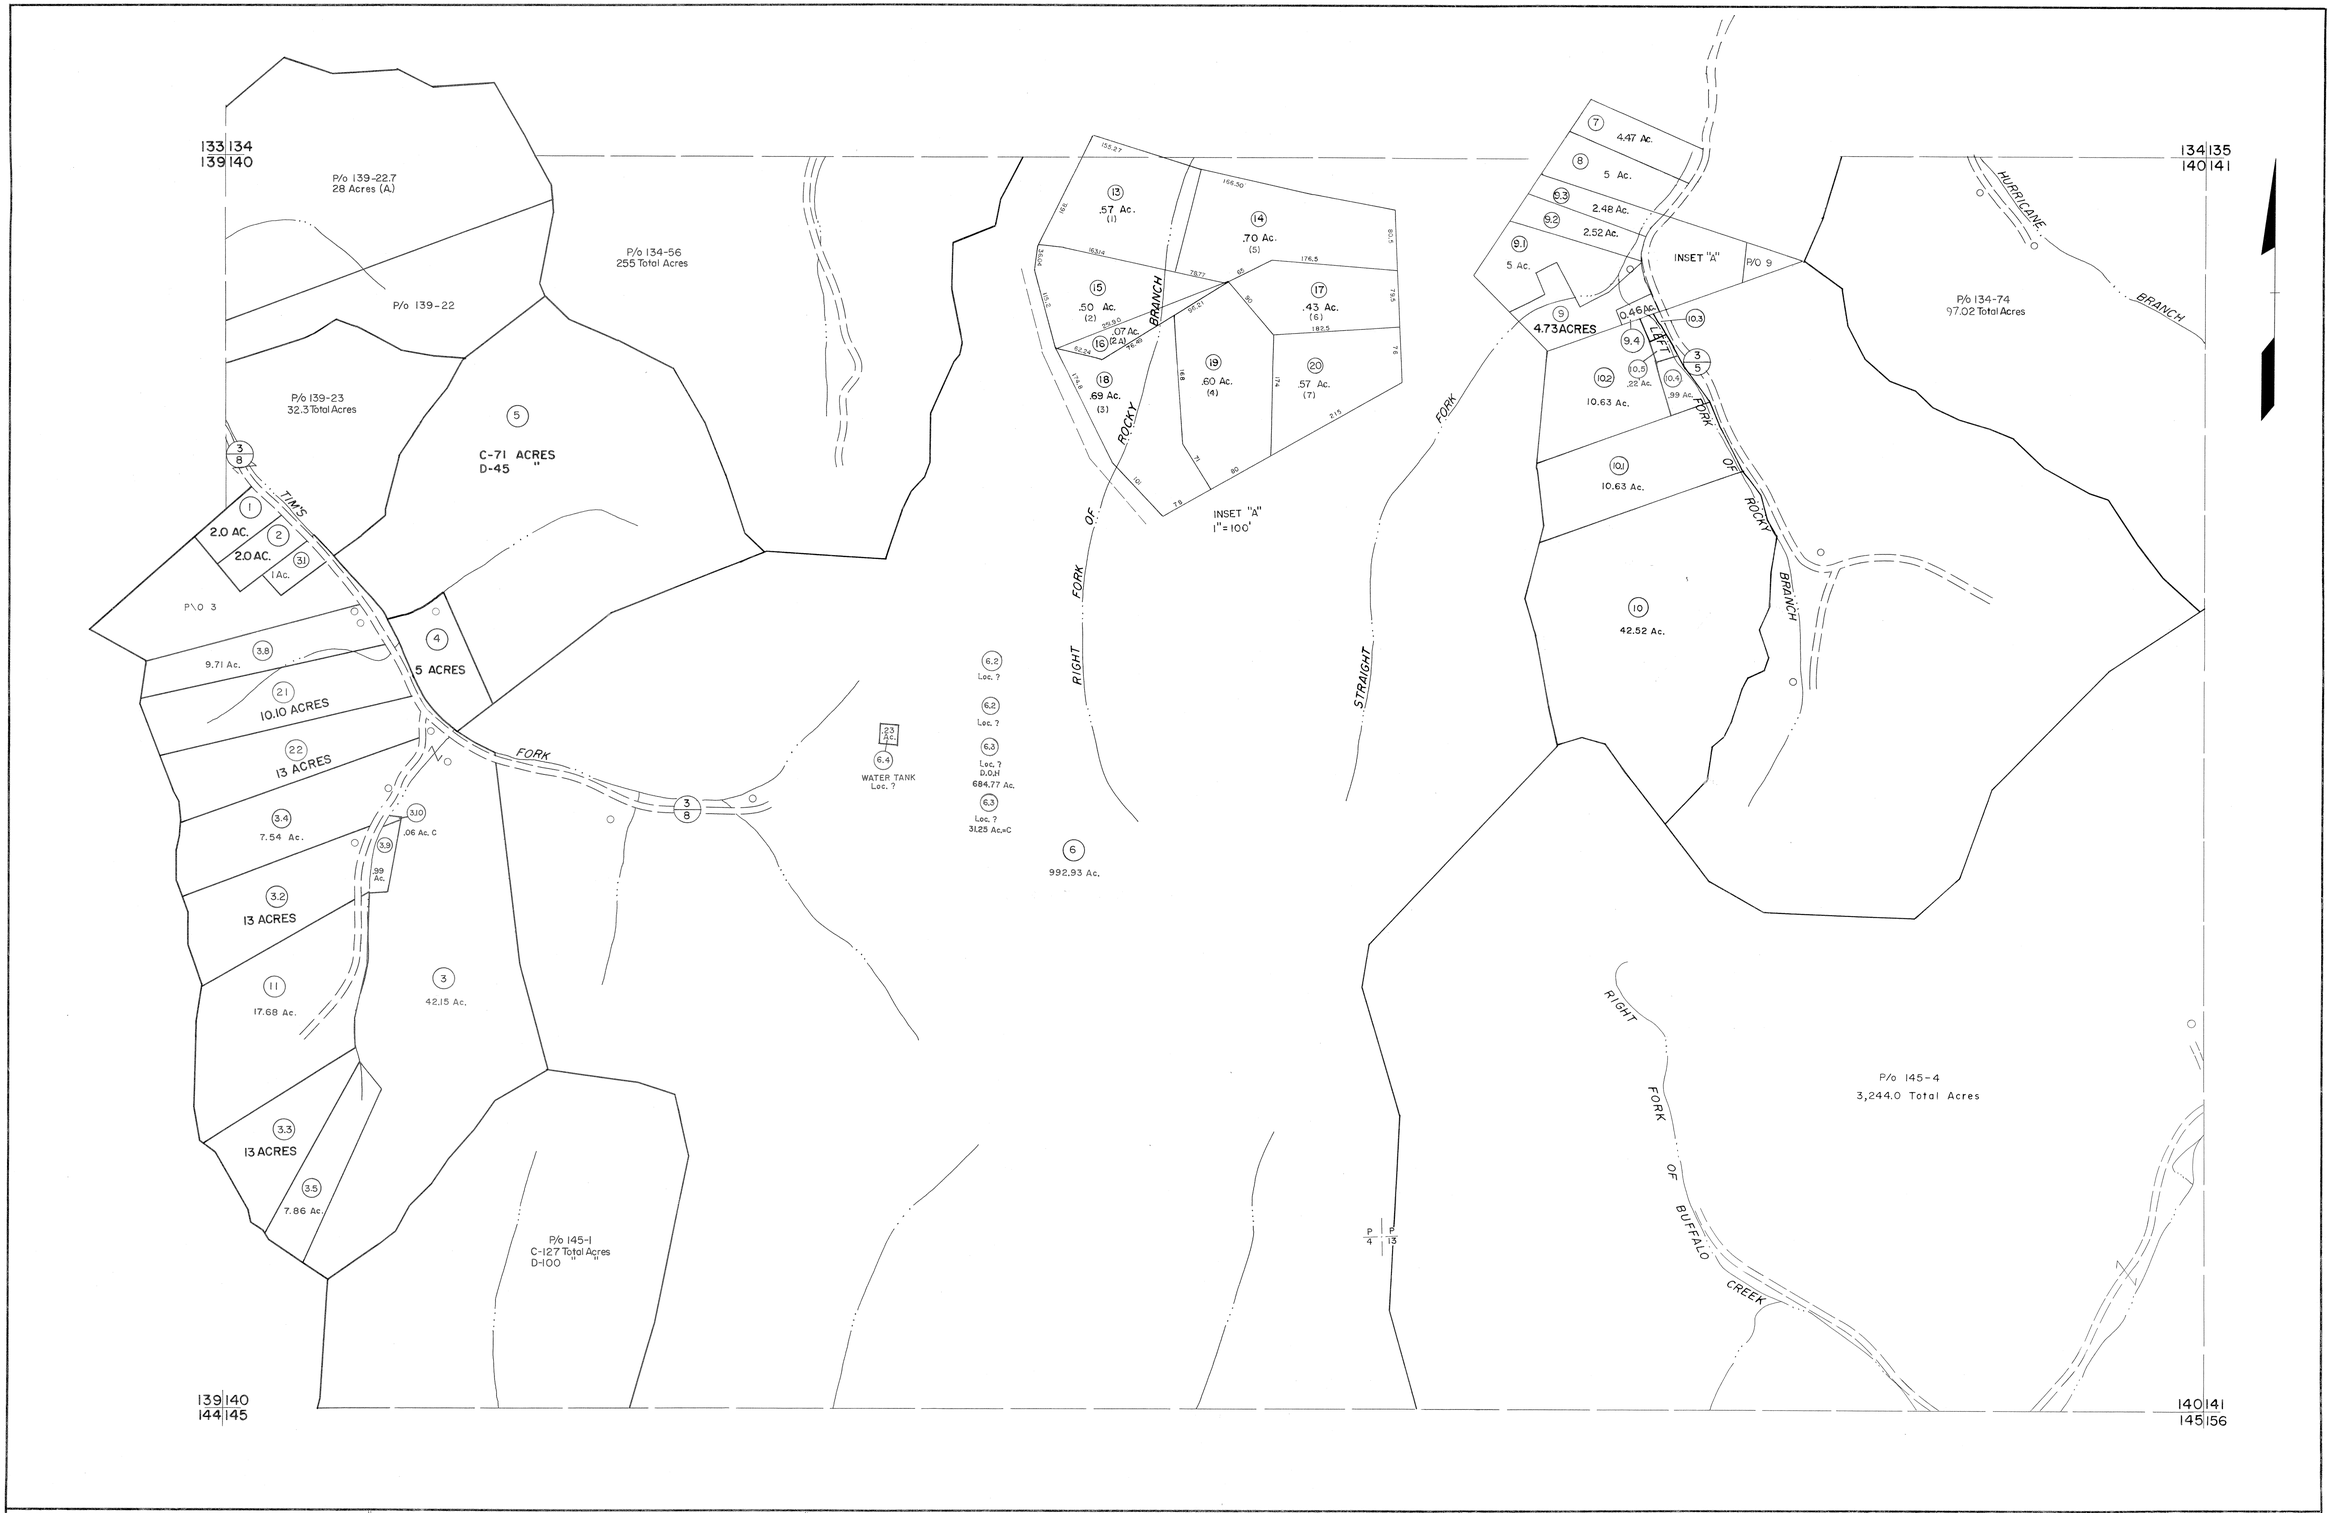

For Tax Purposes Only

Prepared by
MICHAEL BAKER, JR., INC.
Consulting Engineers
Rochester, Pennsylvania

Legend

Property line		Original lot line	
Edge of pavement or roadway		Deed lot number	(15)
Corporation line		Parcel or index number	(99)
District line		Improvement	o
County line		Railroad	

Revisions

1	4-1-64	9	7-1-02 TO 7-1-04 L.S.S.	17	
2	2-78 P.W.	10		18	
3	January, 1983	11		19	
4	To 7-1-83 C.P.	12		20	
5	REV. TO 7-1-86 NCS	13		21	
6	REV. TO 7-1-88 NCS	14		22	
7	8-1-97 J.E.B	15		23	
8	7-1-2000 J.E.B	16		24	

KEY MAP

LOGAN COUNTY

STATE OF WEST VIRGINIA

Office of Assessor

DISTRICT

GUYAN

SHEET NO: 140

Date, Aerial Photography: November, 1962 Date, Map: April, 1963
Photo No: Scale: 1"=400'