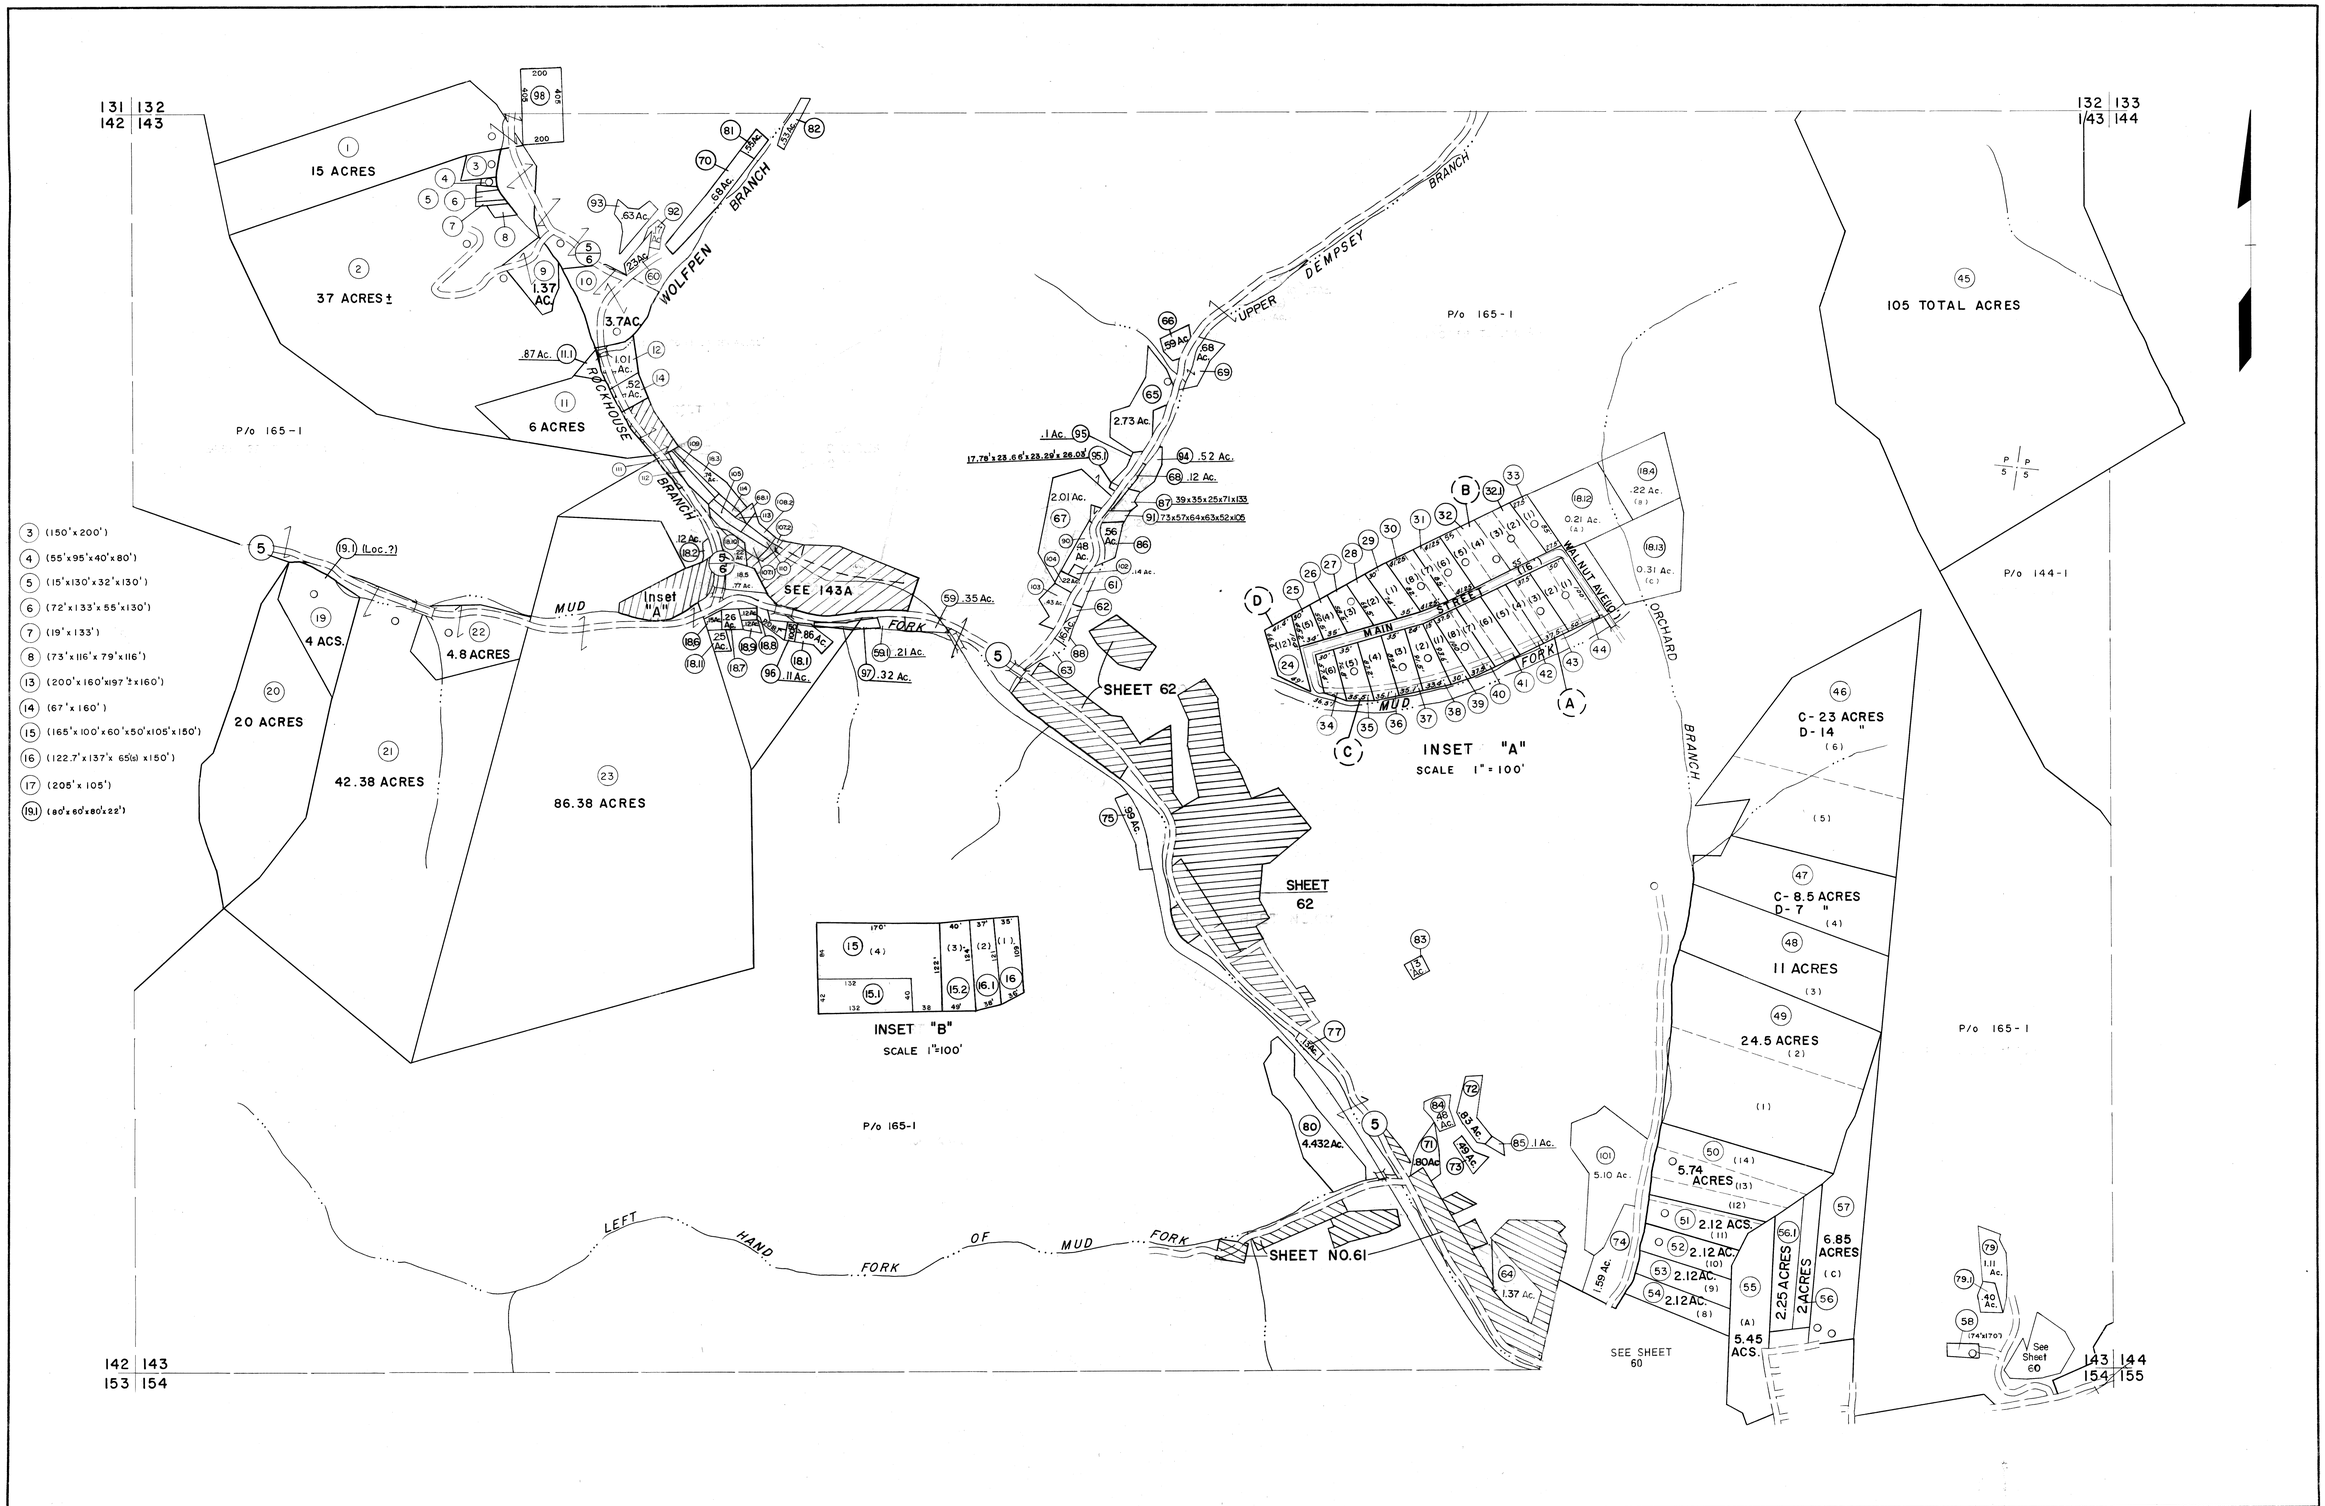

For Tax Purposes Only

Prepared by
MICHAEL BAKER, JR., INC.
Consulting Engineers
Rochester, Pennsylvania

Legend

Property line		Original lot line	
Edge of pavement or roadway		Deed lot number	(15)
Corporation line		Parcel or index number	(99)
District line		Improvement	o
County line		Railroad	

Revisions

1	4-1-64	9	7-1-2000 J.E.B	17	
2	2-3-78 KJG	10		18	
3	Revised to 7-1-83 JF	11		19	
4	July, 1984 TRL	12		20	
5	To 7-1-86 C.P.	13		21	
6	7-1-88 TRL	14		22	
7	OGIS 5-7-91 TL	15		23	
8	9-1-97 J.E.B	16		24	

KEY MAP

	132	
142	143	144
	154	

LOGAN COUNTY
STATE OF WEST VIRGINIA
Office of Assessor

DISTRICT
ISLAND CREEK
SHEET NO: 143

Date, Aerial Photography: November, 1962 Date, Map: April, 1963
Photo No: Scale: 1" = 400'