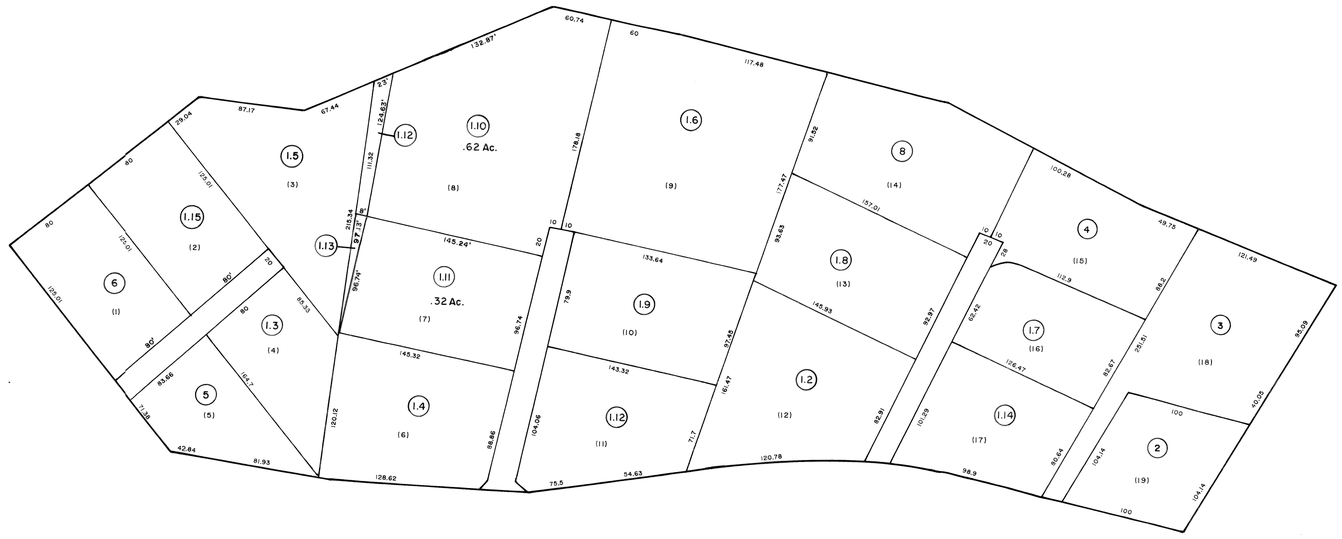

VALLEY VILLAGE SUBDIVISION
SCALE : 1" = 50'

J. E. B. DRAFTING
CHARLESTON, W. V.

LEGEND

Property line		Original lot line	
Edge of pavement or roadway		Deed lot number	(15)
Corporation line		Parcel or index number	(99)
District line		Improvement	
County line		Railroad	
State line		Scaled dimension	(S)
Land hook		Deed dimension	(D)
Water		Calculated area	(C)

REVISIONS

NEW MAP 7-1-2000 JEB
8/18/07 S&H

RESTRICTION

KEY MAP

	143	
143	143A	143
	143	

LOGAN COUNTY
STATE OF WEST VIRGINIA
OFFICE OF ASSESSOR

DISTRICT VALLEY VILLAGE
ISLAND CREEK

SHEET NO: 143A

Date, Aerial Photography:
Photo No:

Date, Map: 11-18-96
Scale: 1" = 50'