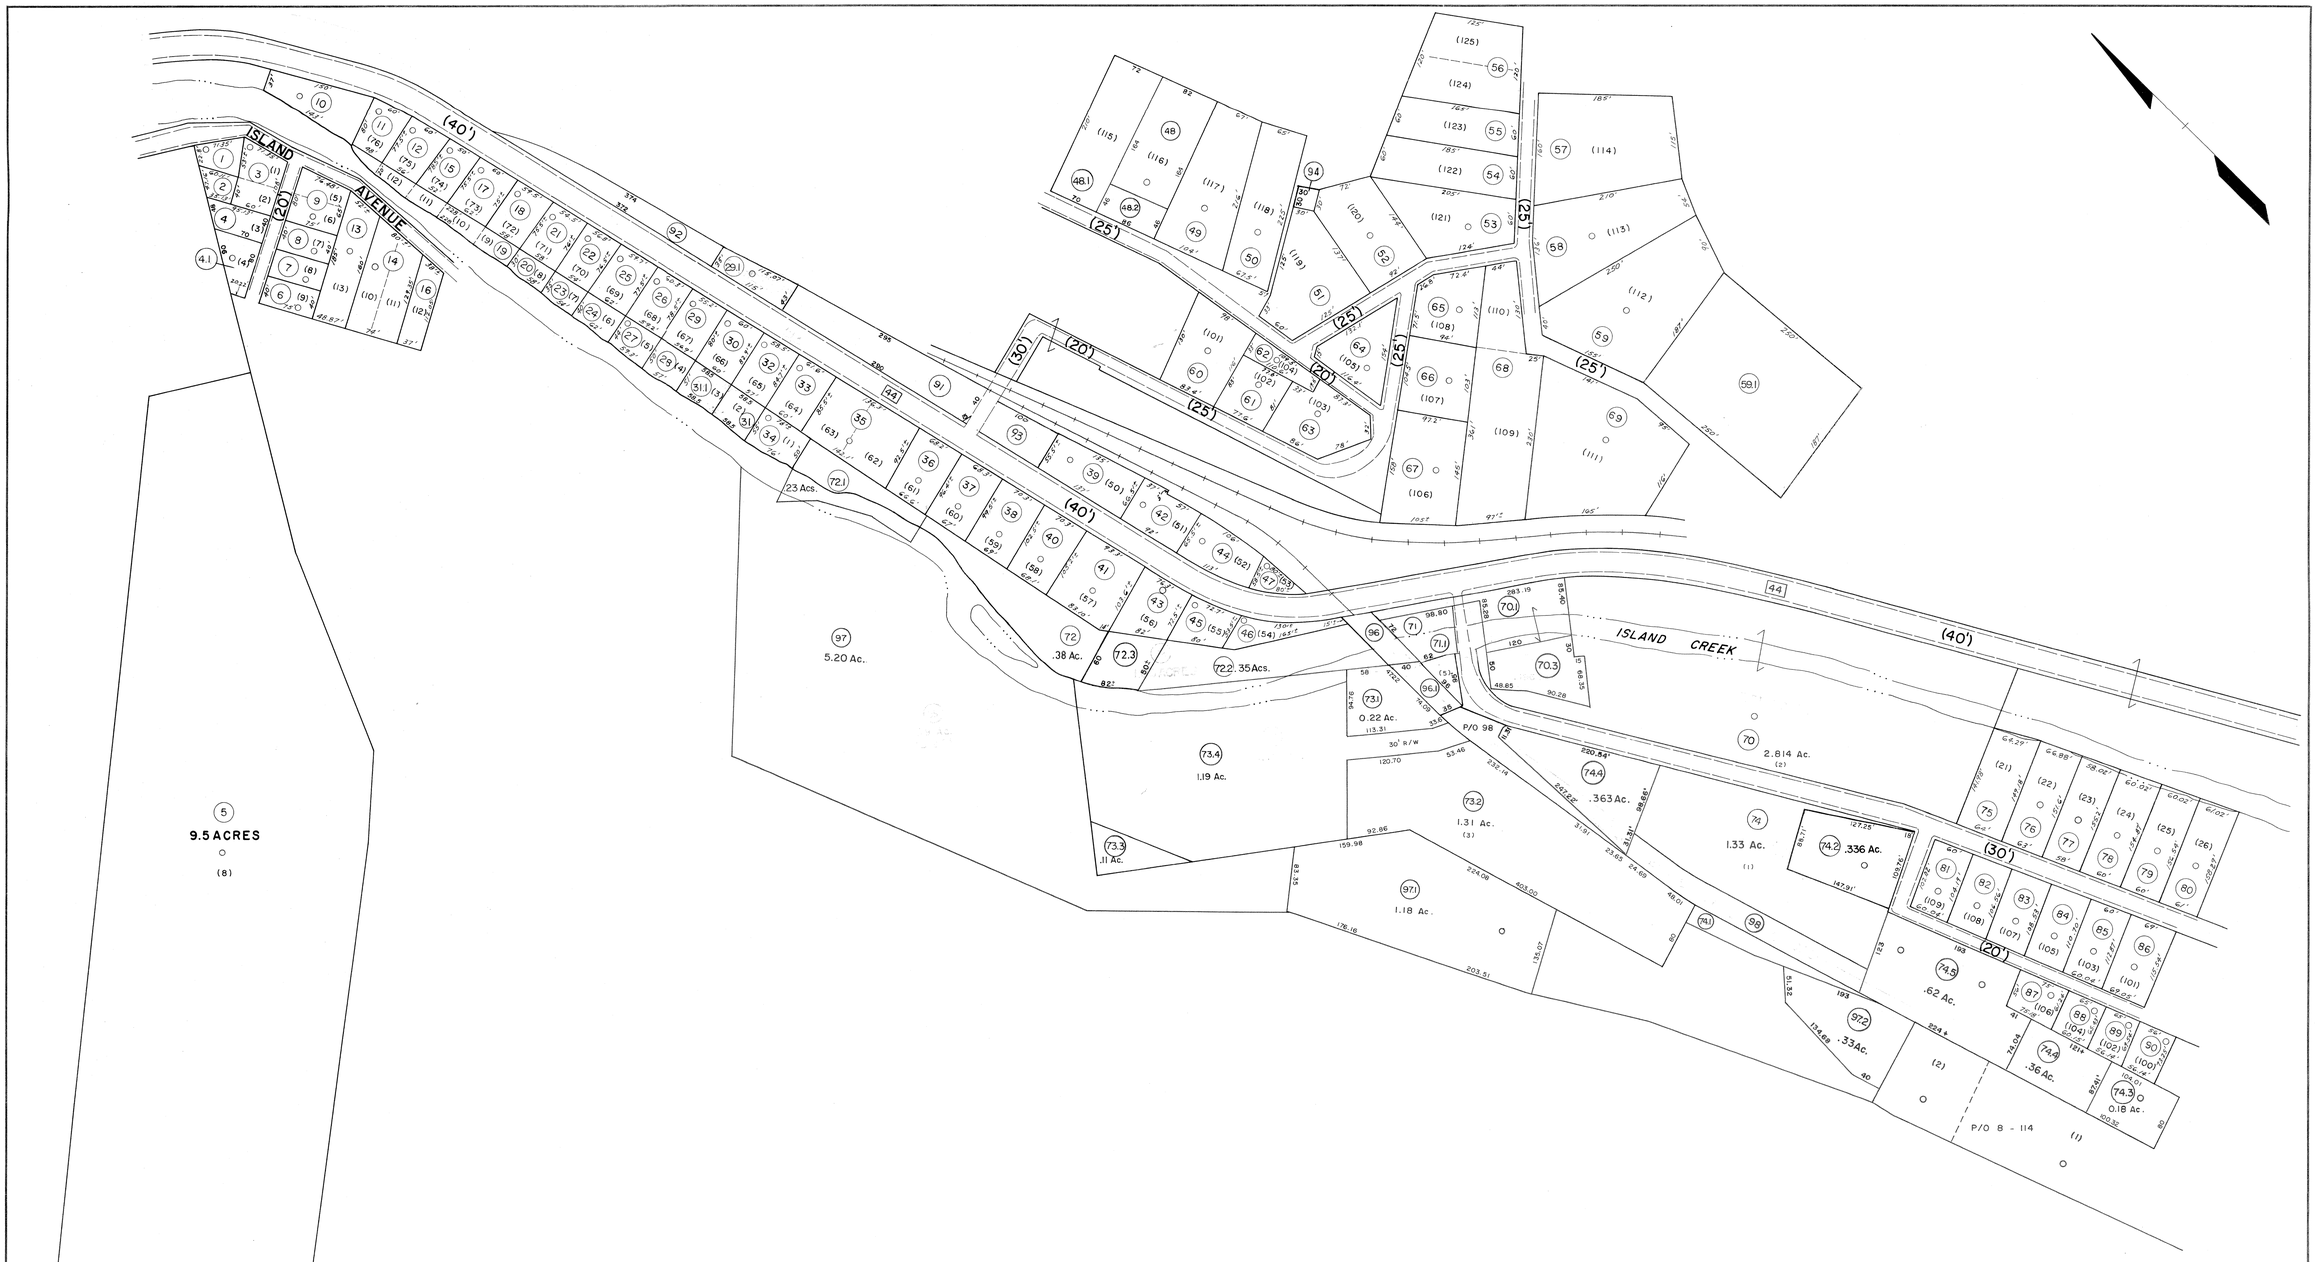

For Tax Purposes Only

Prepared by
MICHAEL BAKER, JR., INC.
Consulting Engineers
Rochester, Pennsylvania

Legend

Property line	———	Original lot line	———
Edge of pavement or roadway	— — —	Deed lot number	(15)
Corporation line	— - — - —	Parcel or index number	(99)
District line	— — — —	Improvement	○
County line	——— — —	Railroad	

Revisions

1	6/15/63		9	7-1-2000	J.E.B	17	
2	4-1-64		10	9/2/07	S&H	18	
3	2-8-78	KG	11			19	
4	7-1-83	L.E.S.	12			20	
5	7-1-86	S.P.H.	13			21	
6	Revised 6 7-1-88	R.S.B	14			22	
7	OGIS 5-6-91	T.L	15			23	
8	9-1-97	J.E.B	16			24	

KEY MAP

	156	
06	07	08
	156	

LOGAN COUNTY

STATE OF WEST VIRGINIA

Office of Assessor

DISTRICT
ISLAND CREEK (WILKINSON)

SHEET NO: 07

Date, Aerial Photography: Nov., 1962
Photo No: 347-8A-4

Date, Map: April, 1963
Scale: 1" = 100'