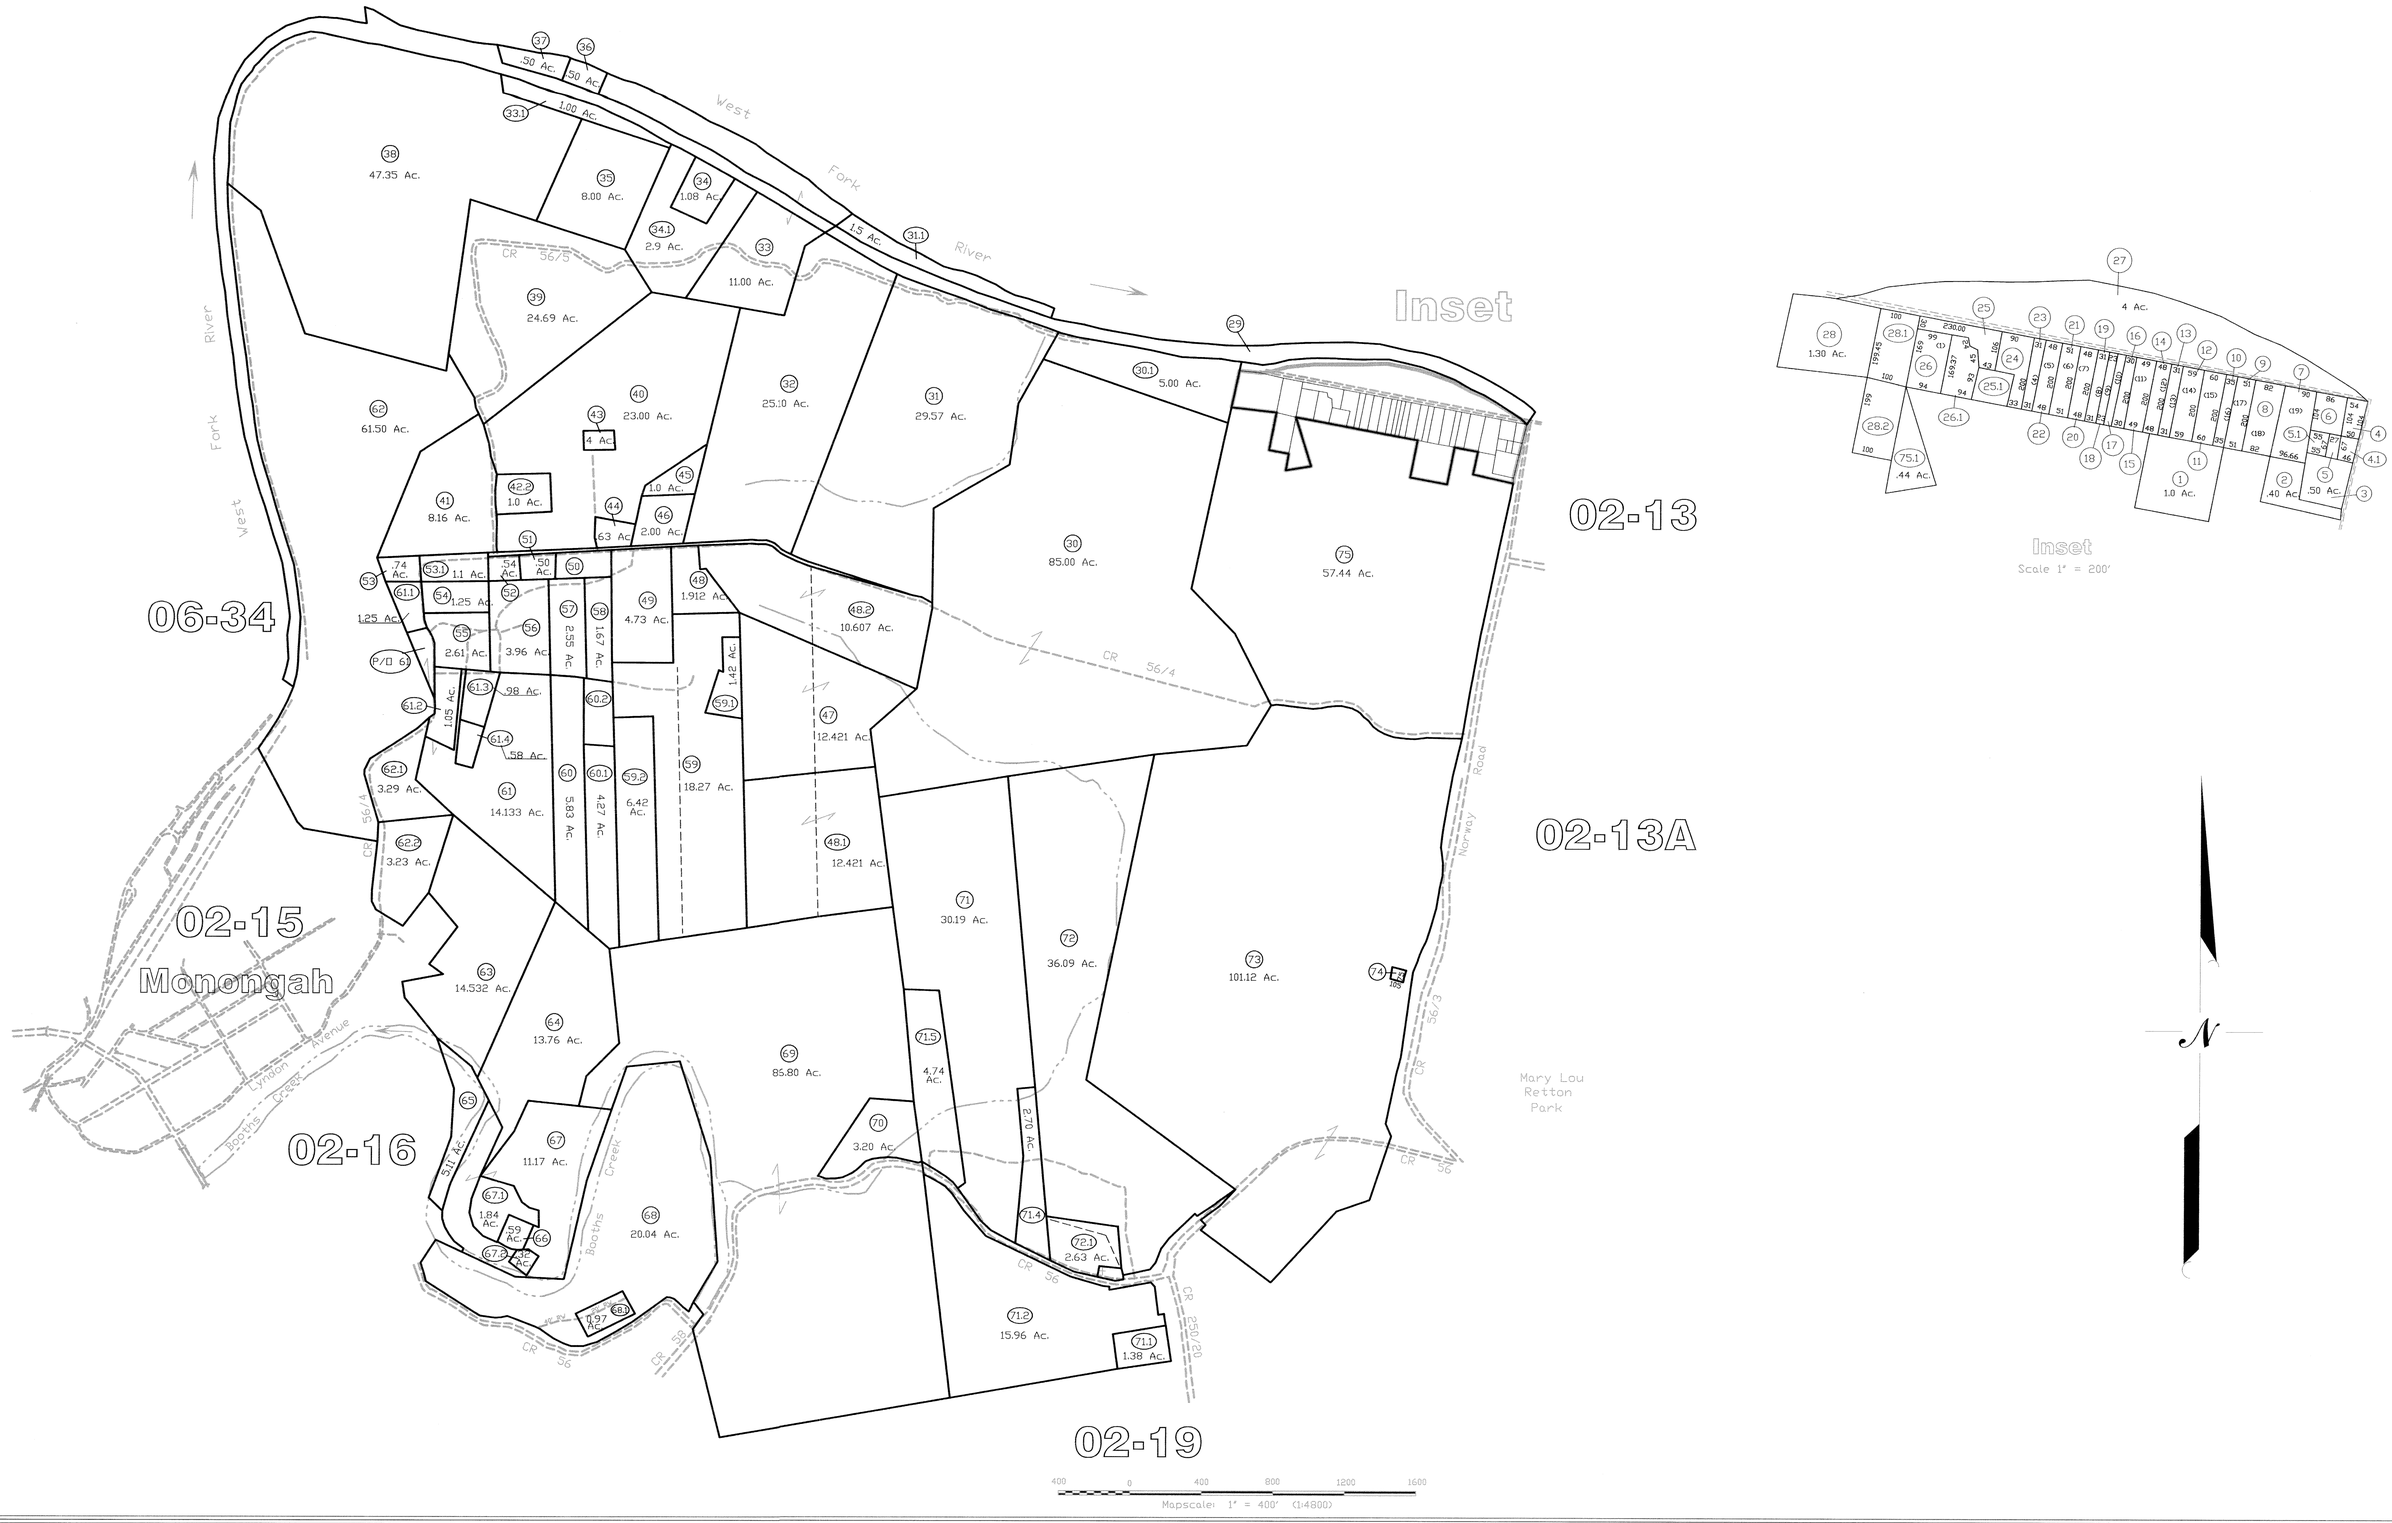

Inset
Scale 1" = 200'

THIS DOCUMENT IS A TAX MAP: It was compiled for purposes of taxation from available record evidence and has not been field verified. It is not a valid survey plat. The existence of data on this map does not imply any "official" status to such data. The WV State Tax Dept. and the Marion County Assessor's Office assume no liability that might result from use of this document.

LEGEND

Property Line		Original Lot Line	
Edge of roadway		Lot number	(8)
Corporation Line		Tax Parcel Number	(9)
Hydrography		Railroad	

Office of the
Marion County Assessor
James P. Priester, Assessor

Revision History			
	Mapper		Date
1	NEW MAP	TN	APRIL, 2002
2	NEW MAP	TN	NOVEMBER, 2003
3	NEW MAP	VS	JUNE 2005
4			
5			

All tax maps created under the provisions of reappraisal legislation are the property of the Marion County Reappraisal Program and the reproduction, copying, distribution or sale of such maps or any copies thereof without the written permission of the Marion County Assessor is prohibited by law. 03-14

Grant District
02-14