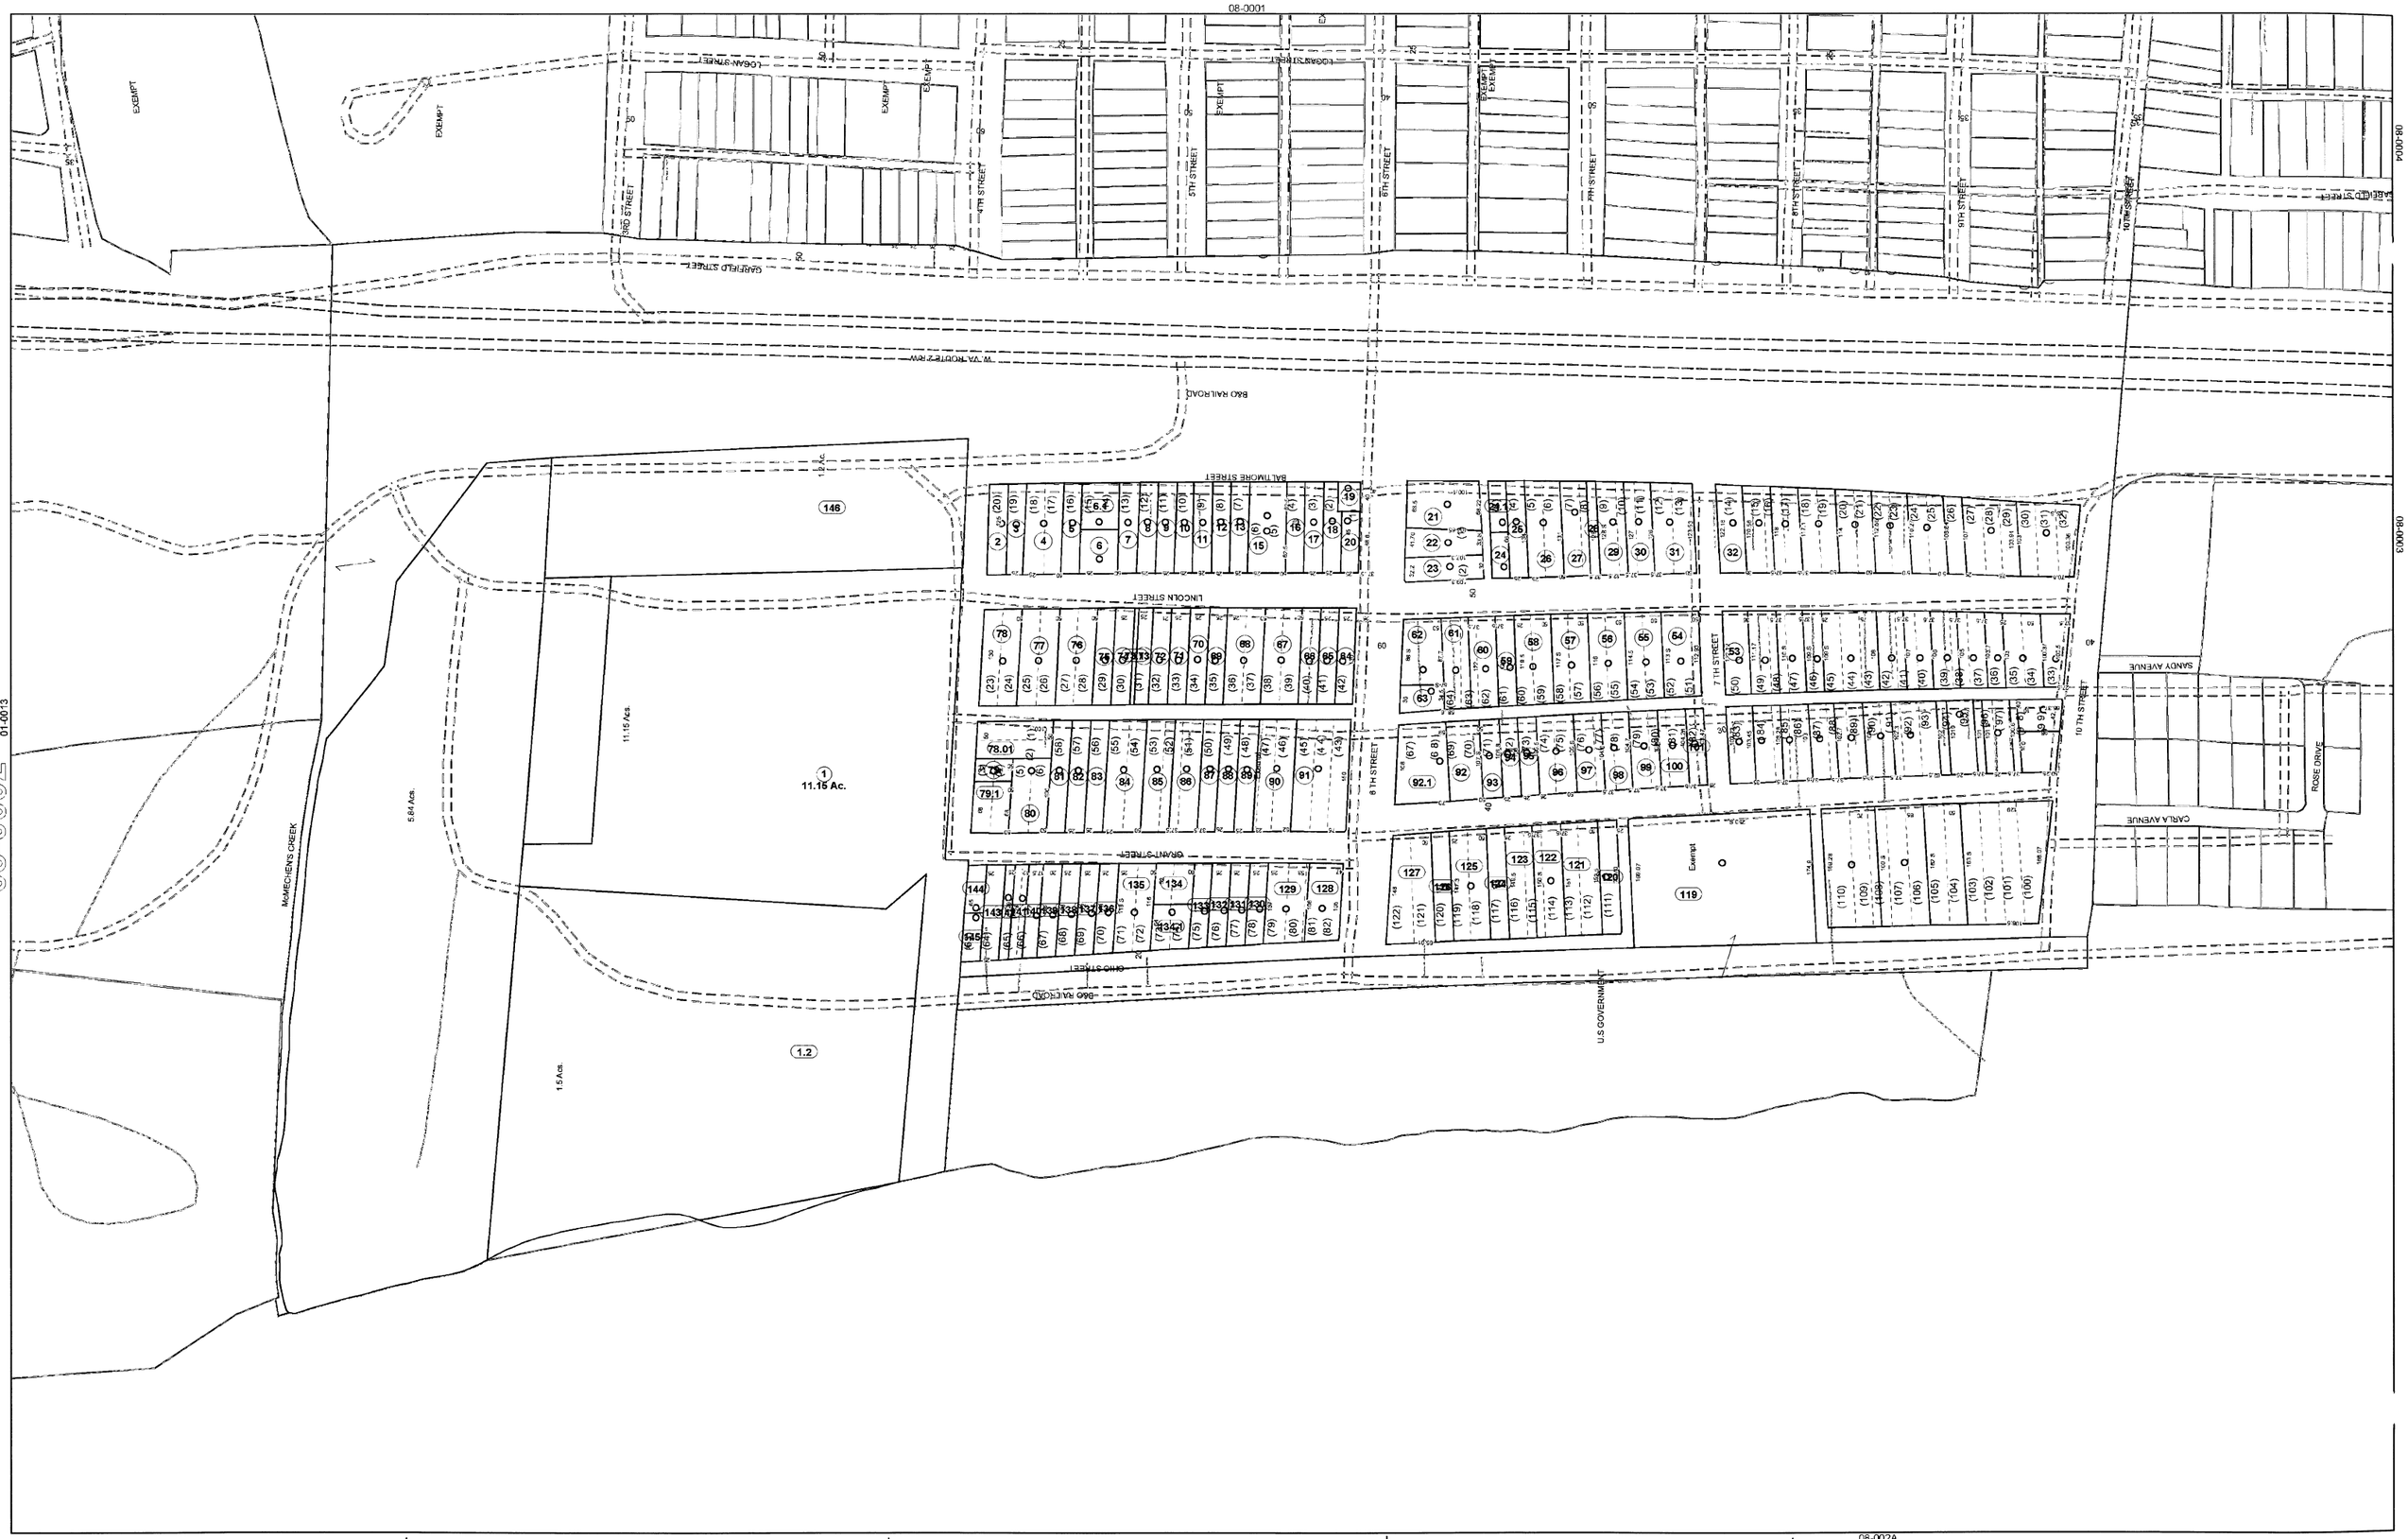

FOR TAX PURPOSES ONLY

Prepared By:

Chris Kessler

Marshall County Assessor

Legend

Property Line		Original Lot Line	
Edge of pavement or roadway		Deed lot number (in parenthesis)	(15)
Corporation line		Parcel or index number	15
District line		Improvement	
County Line		Railroad	
		Water	

Restriction

All tax maps created under the provisions of respondeat legislation are the property of the Assessor of Marshall County, West Virginia and the reproduction, copying, modification, distribution or sale of such tax maps or any copies thereof without the written permission of the Marshall County Assessor is prohibited by law.

MARSHALL COUNTY - WEST VIRGINIA

Office of Assessor

08-002A

District:	08 McMechen Corp
Map No:	2
Date:	Aug 24, 2009
Scale:	1 inch = 100 feet