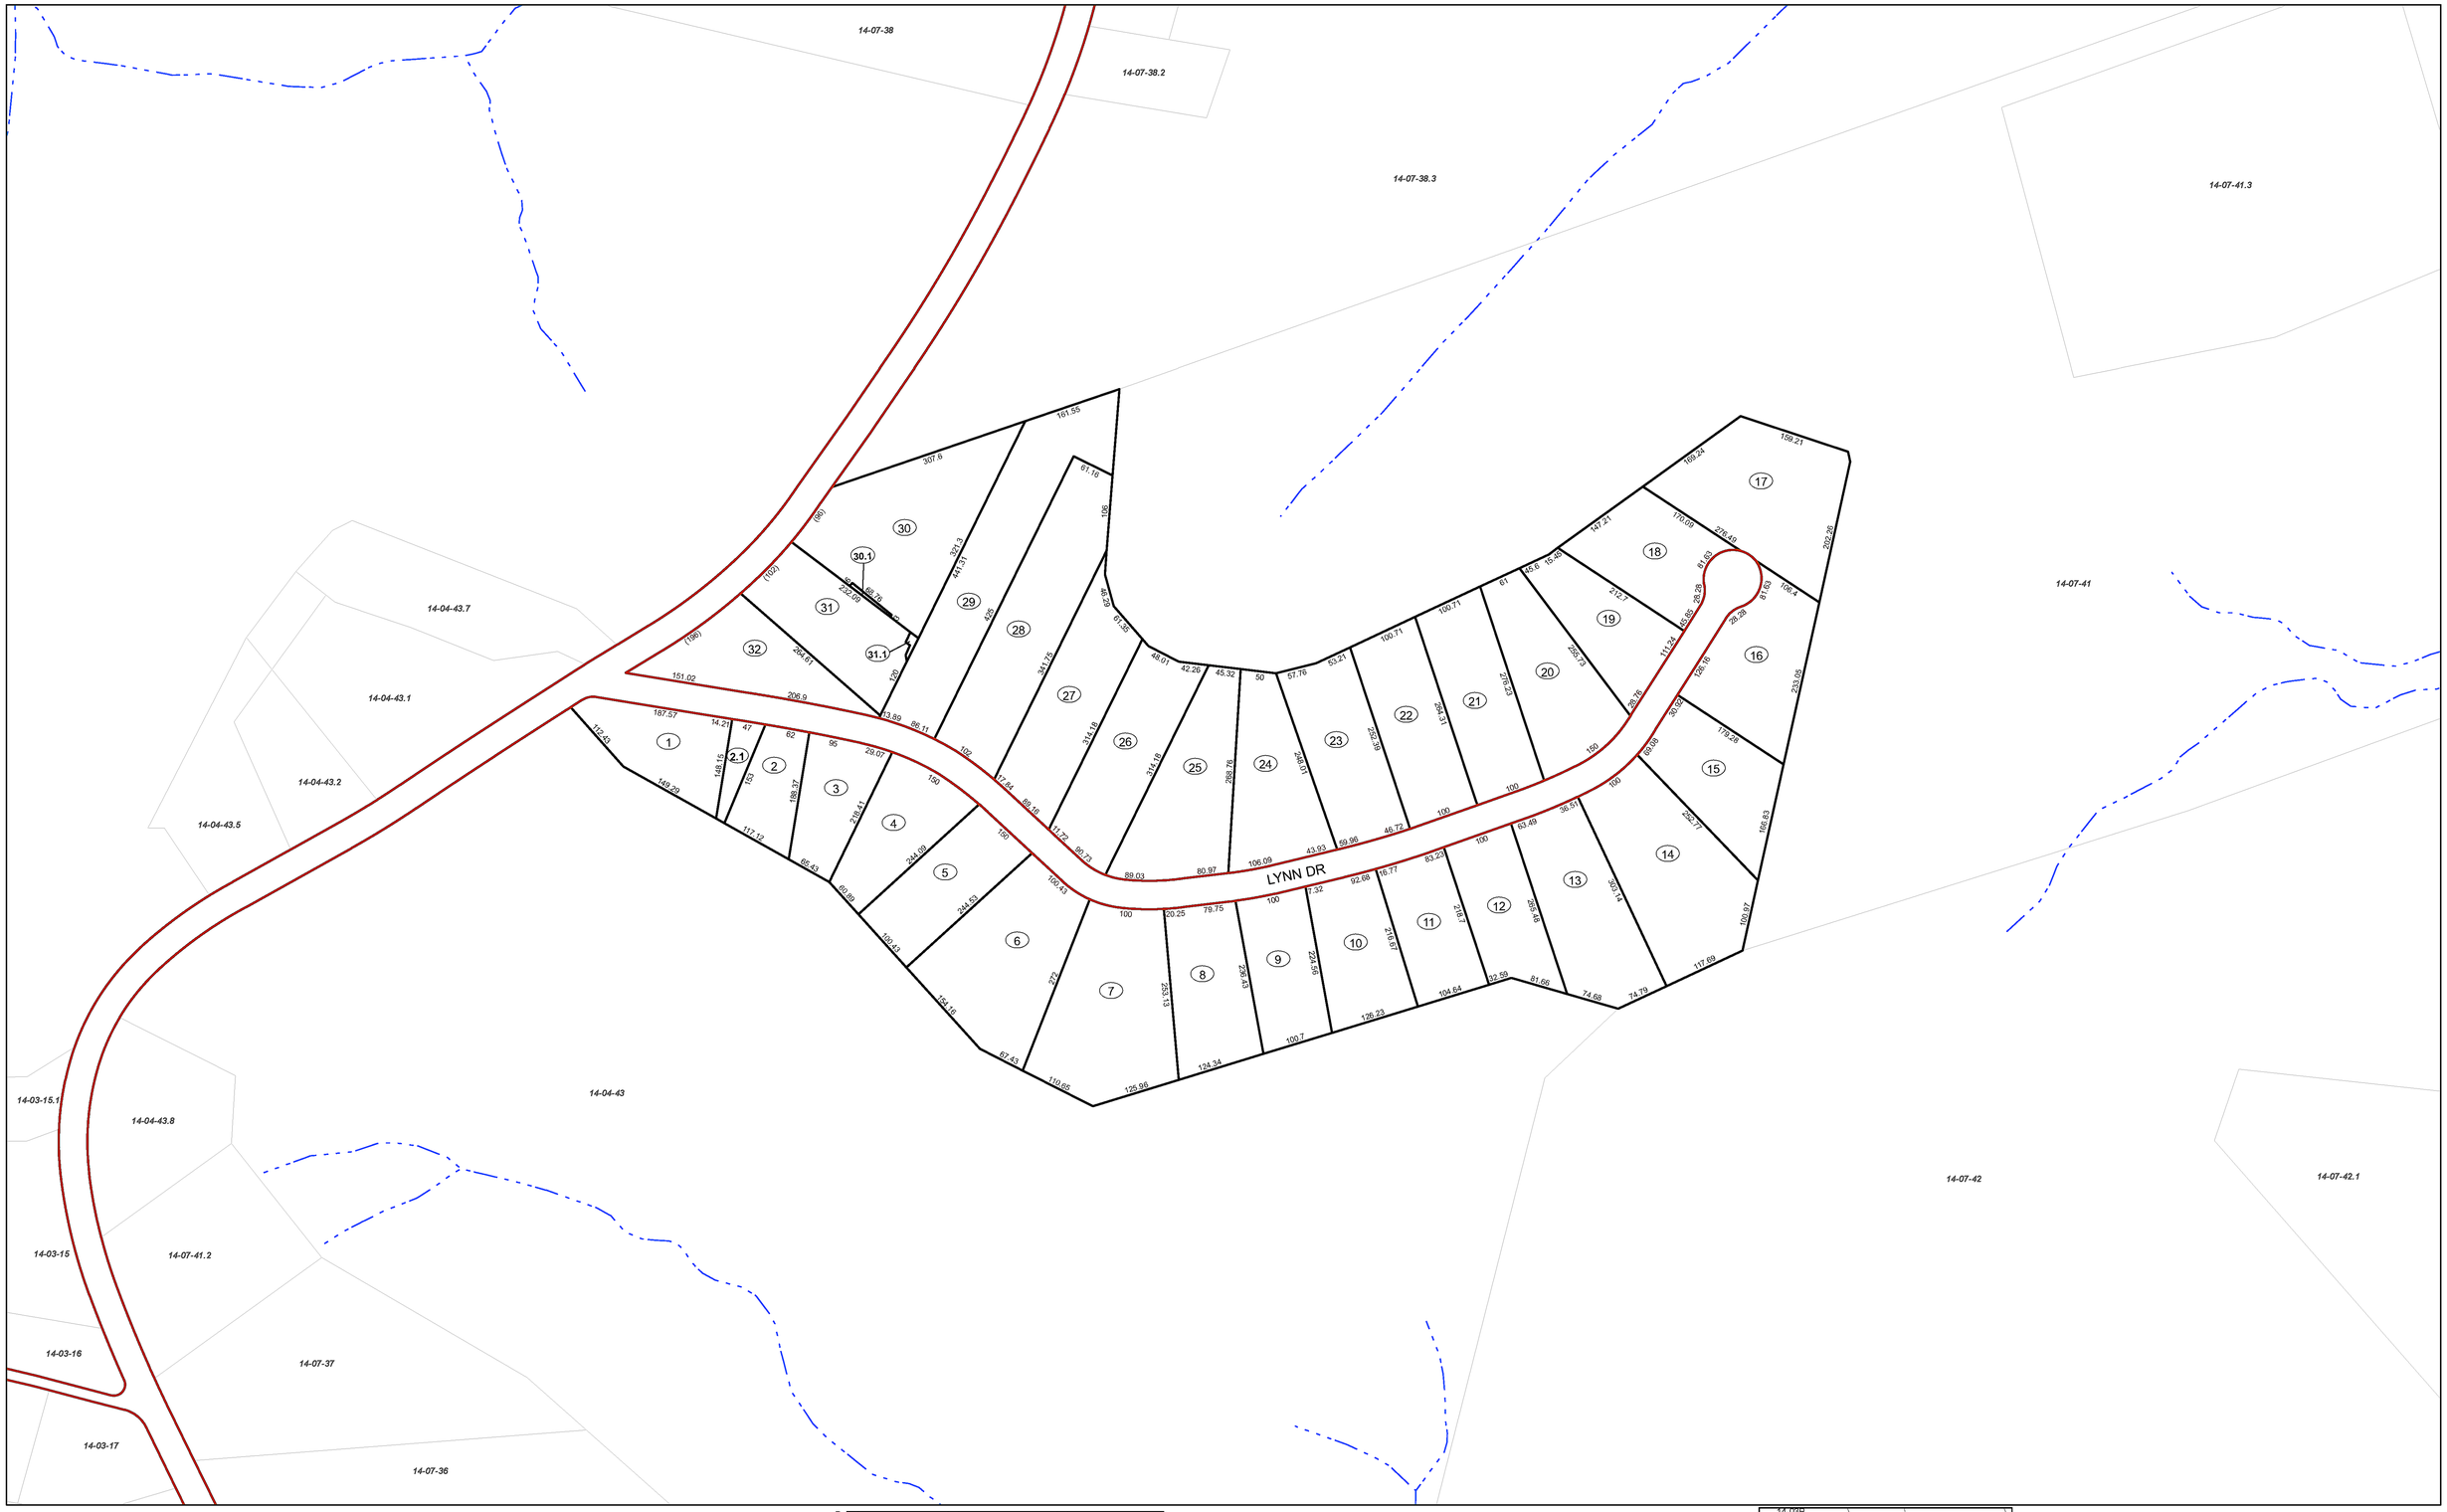


FOR TAX PURPOSES ONLY

Prepared By:

**Chris Kessler**
**Marshall County Assessor**

**Legend**

| | | | |
|---|---|---|---|
| Property Line | | Original Lot Line | |
| Road Right of Way | | Lot Number | (15) |
| Corporation Line | | Parcel Number | 99 |
| District Line | | Water | |
| County Line | | Railroad | |

**Revisions**

| | | | | | |
|---|---|---|---|---|---|
| 1 | Revised 3/1/15 | 8 | | 17 | |
| 2 | | 10 | | 18 | |
| 3 | | 11 | | 19 | |
| 4 | | 12 | | 20 | |
| 5 | | 13 | | 21 | |
| 6 | | 14 | | 22 | |
| 7 | | 15 | | 23 | |
| 8 | | 16 | | 24 | |

# STATE OF WEST VIRGINIA
# COUNTY OF MARSHALL
## Office of Assessor




N

WASHINGTON DISTRICT

Map: 7A

Date, Aerial Photography: 2013

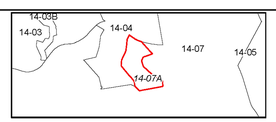Date, Map: 3/25/2015

Scale: **1 " = 100 '**