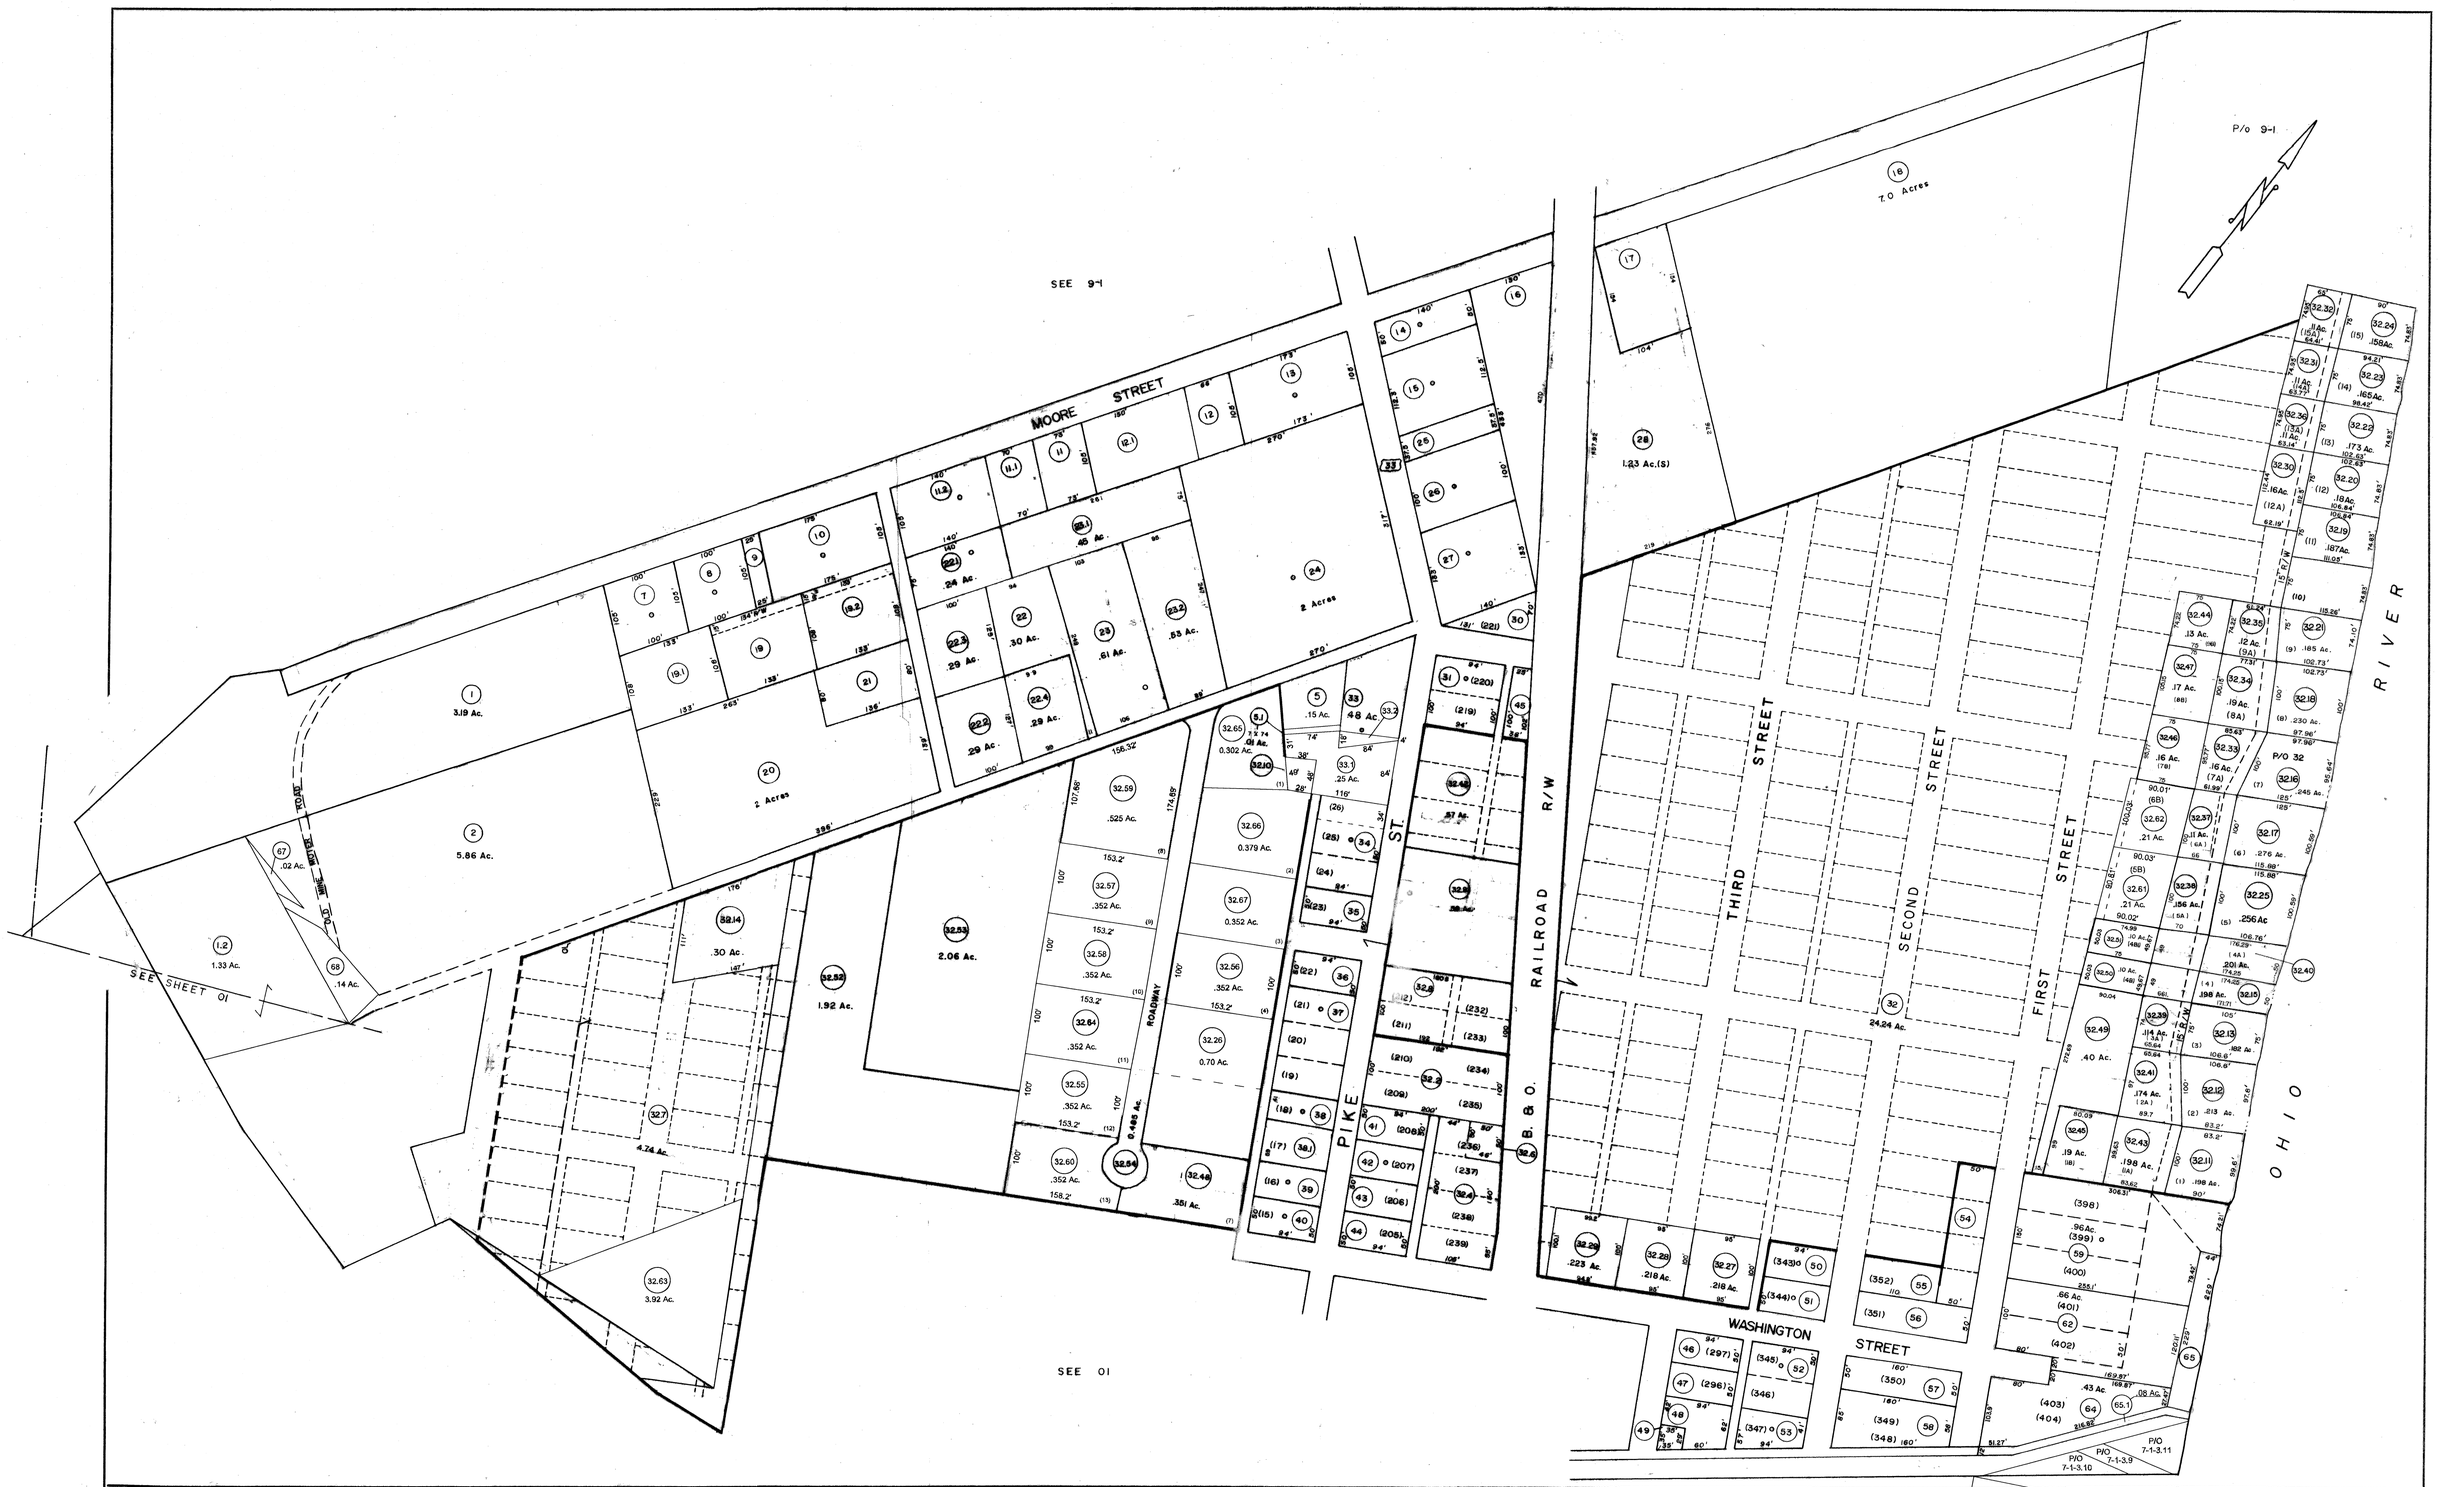

SEE 01

For Tax Purposes Only

Prepared by
ASSESSMENT EQUALIZATION DIV.
STATE TAX COMMISSIONER
CHARLESTON, W.VA.

Property line		Original lot line	
Edge of pavement or roadway		Deed lot number	(15)
Corporation line		Parcel or index number	99
District line		Improvement	
County line		Railroad	

Revisions

1	9-74 PAM	9	7-1-98 JEB	17	PENTREE, INC. 7-1-83		
2	7/1/84 RLB	10	10-1-99 J.E.B	18	PARCEL NO. 1 DELETED		
3	Revised to 7-1-85 JEB	11	9-1-2000 J.E.B	19			
4	REV. TO 1-1-89 REB	12	10-1-2001 JEB	20			
5	Revised to 7-1-90 JEB	13	11-15-2002 JEB	21			
6	OGIS 10-5-92 JEB	14	6-23,7-14,11-17,11-18-03,10-22-04 RDT	22			
7	OGIS 12-93 RD	15	5-06, 7-13, 8-5-05 RDT	23			
8	OGIS 1/9/96 SAJ	16	2-06-06 RDT 6-12-07 RDT	24			

KEY MAP

MASON COUNTY

STATE OF WEST VIRGINIA

Office of Assessor

DISTRICT
HARTFORD CITY

SHEET NO: 08

Date, Aerial Photography:
Photo No:

Date, Map:
Scale: 1" = 100'